


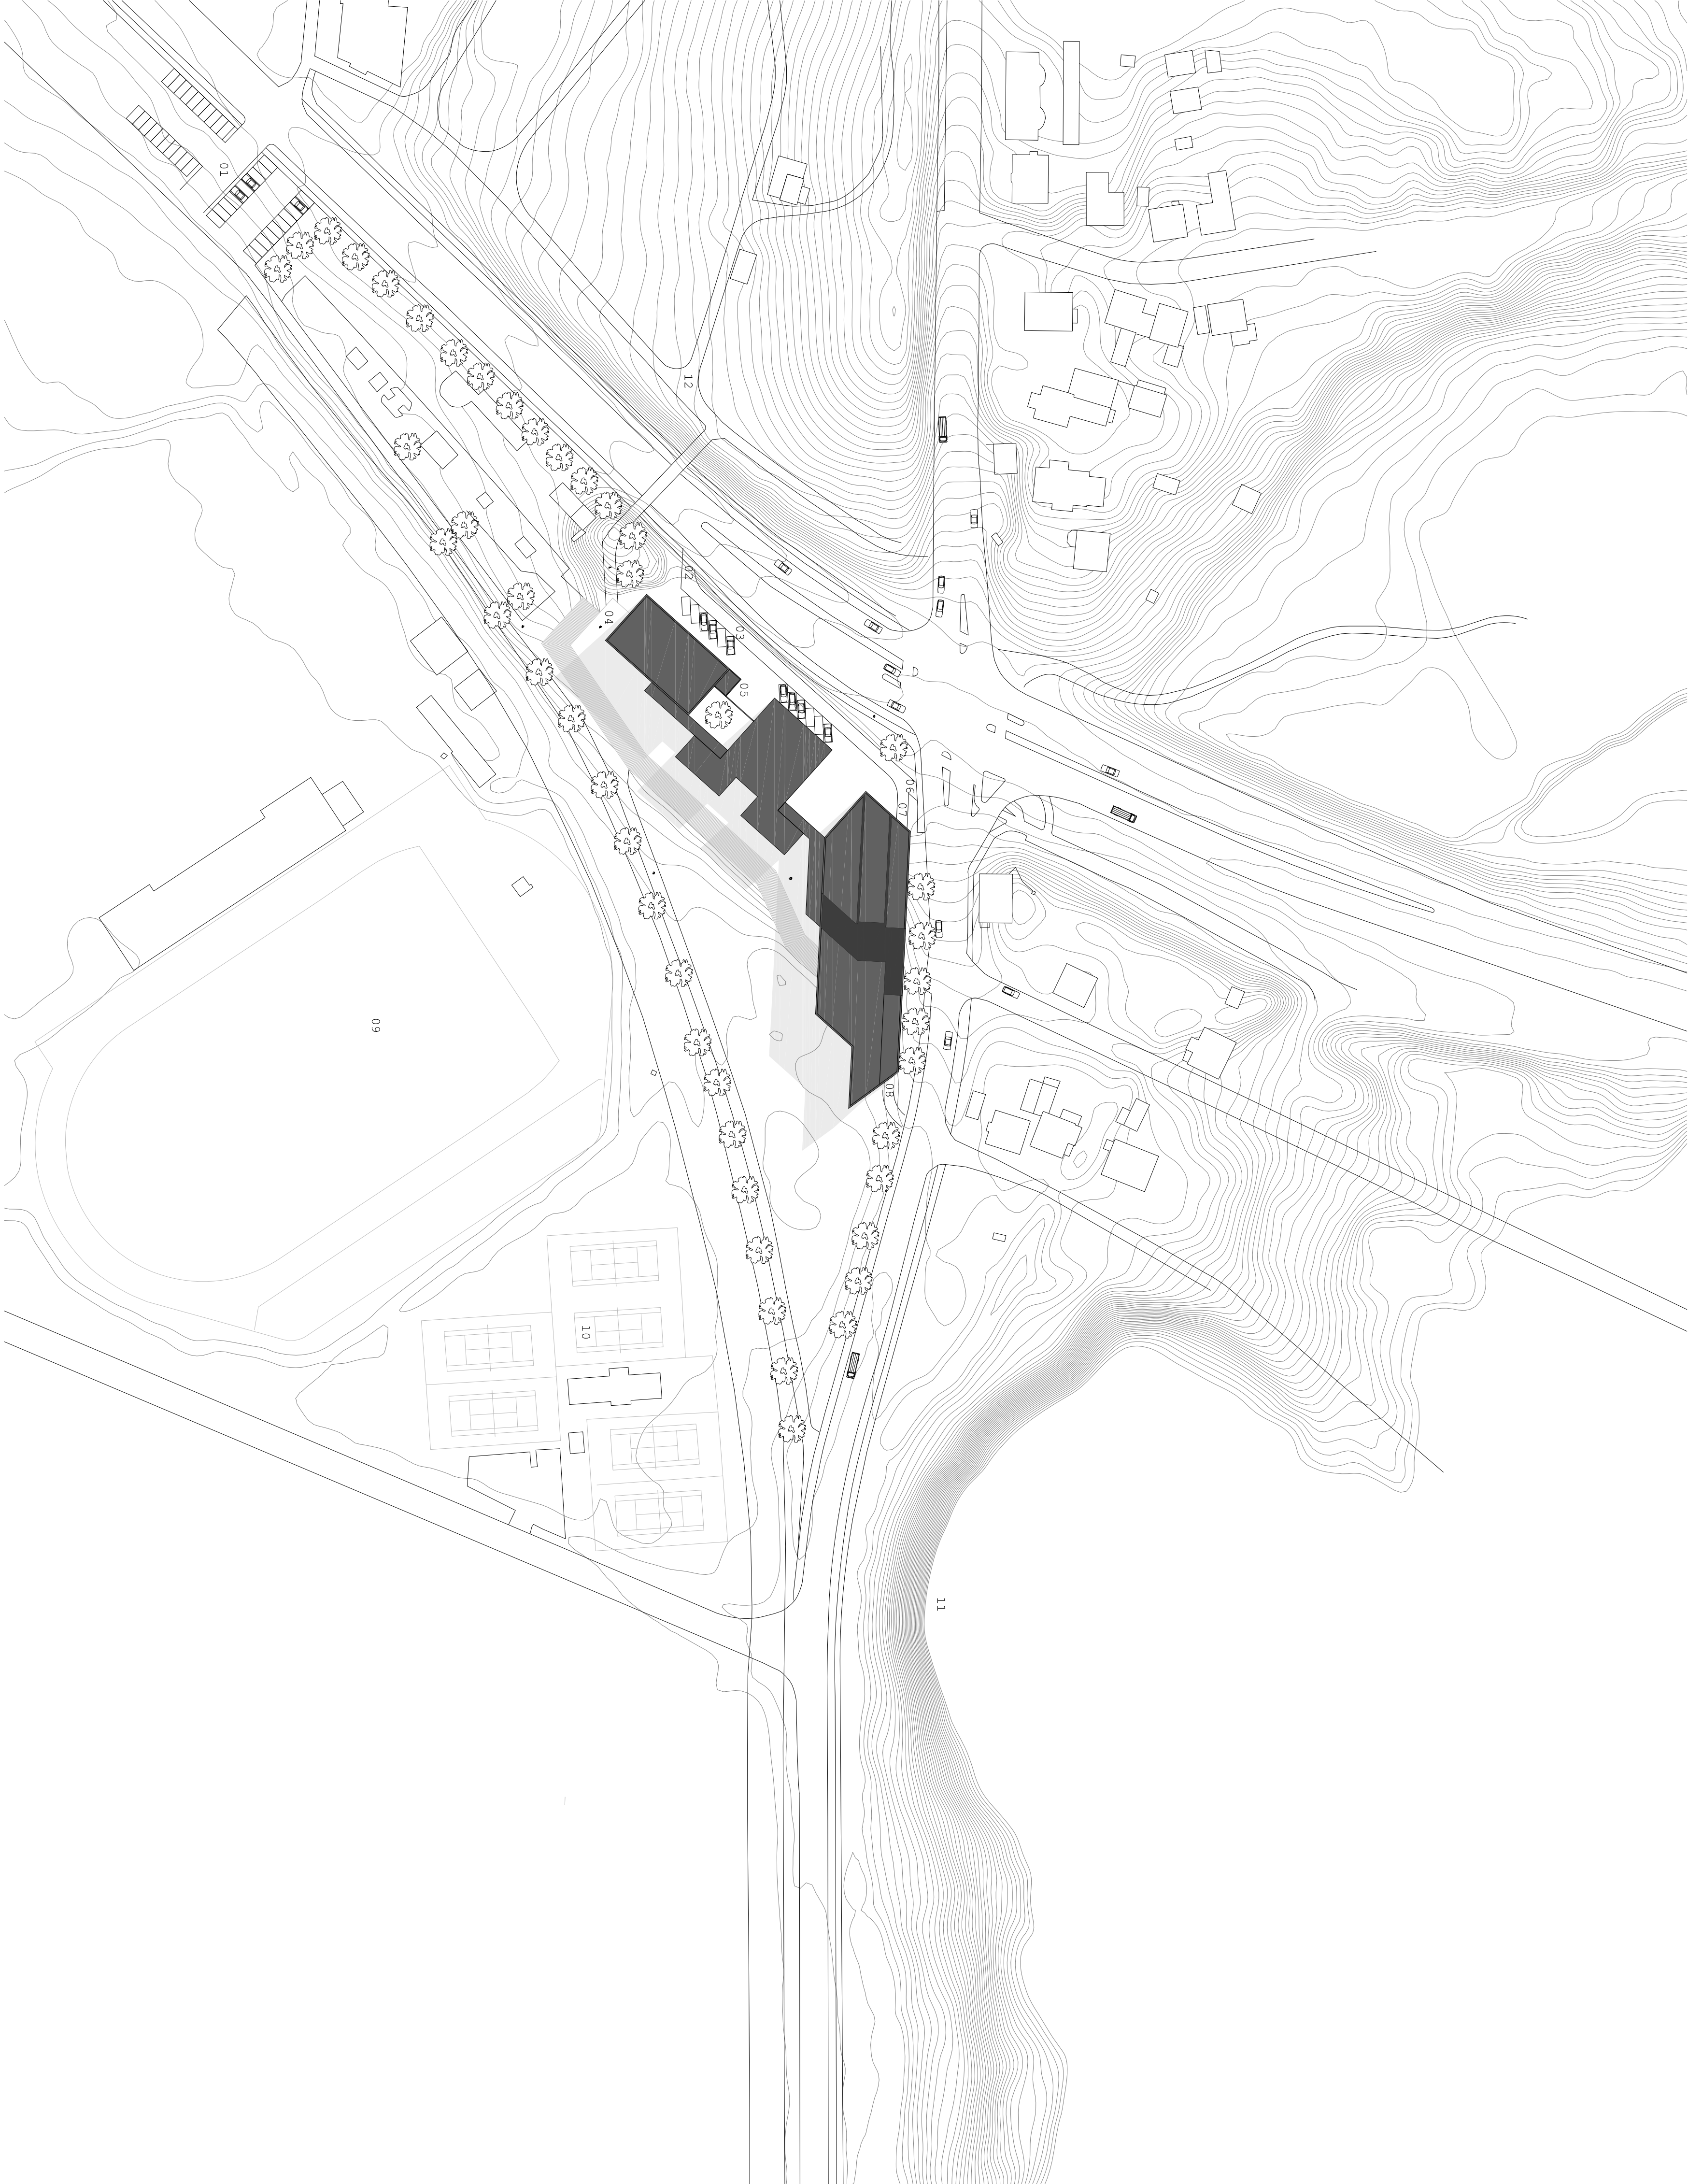



- 01. Visitor parking
- 02. Museum
- 03. Employee parking
- 04. Main entrance
- 05. Delivery Entrance
- 06. Driveway exit
- 07. Driveway
- 08. Exit ramp
- 09. Stadium
- 10. Tennis courts
- 11. Krabbesholm forest
- 12. Larger forest park

Architecture and sustainability
- Skive New Art Museum
Drawing 01


Scale 1:1000

Siteplan

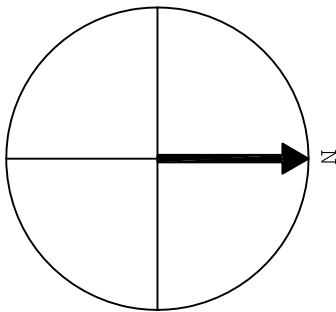


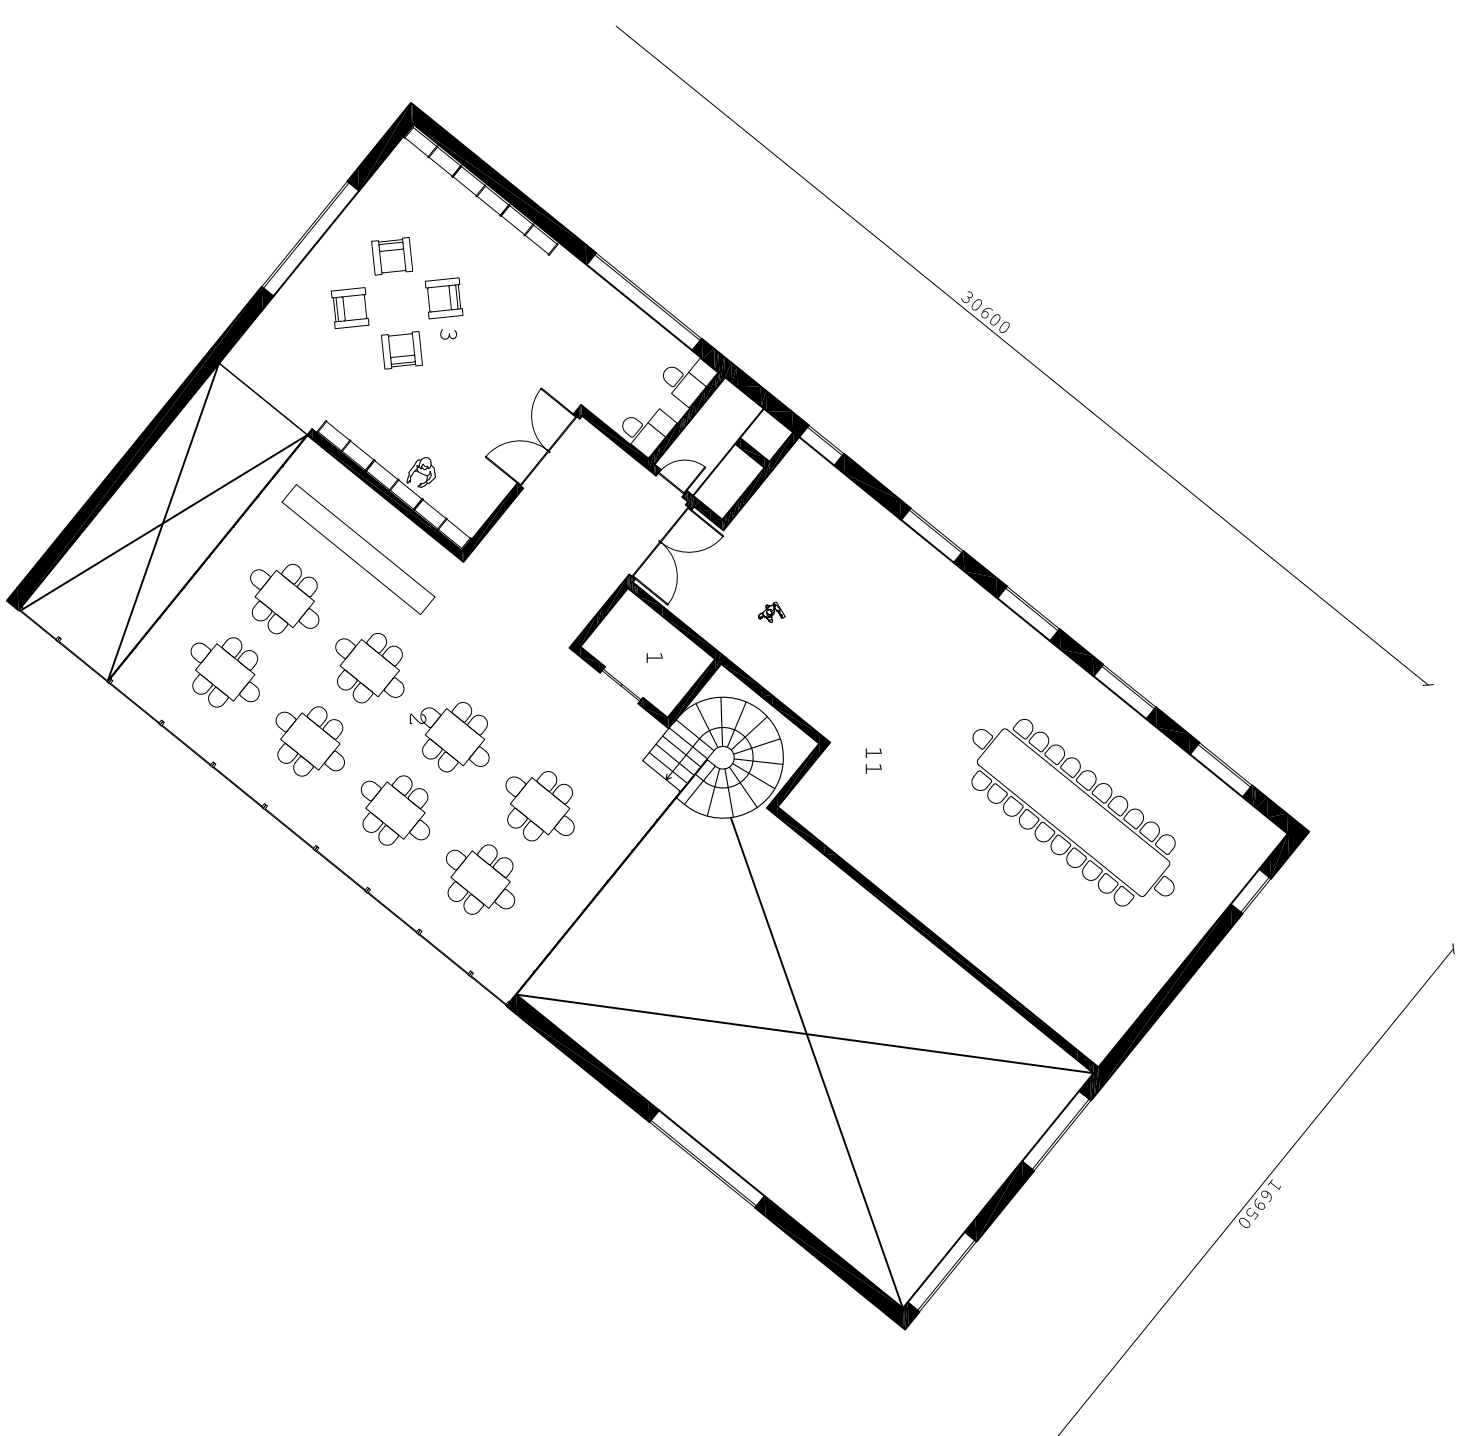


Level 1

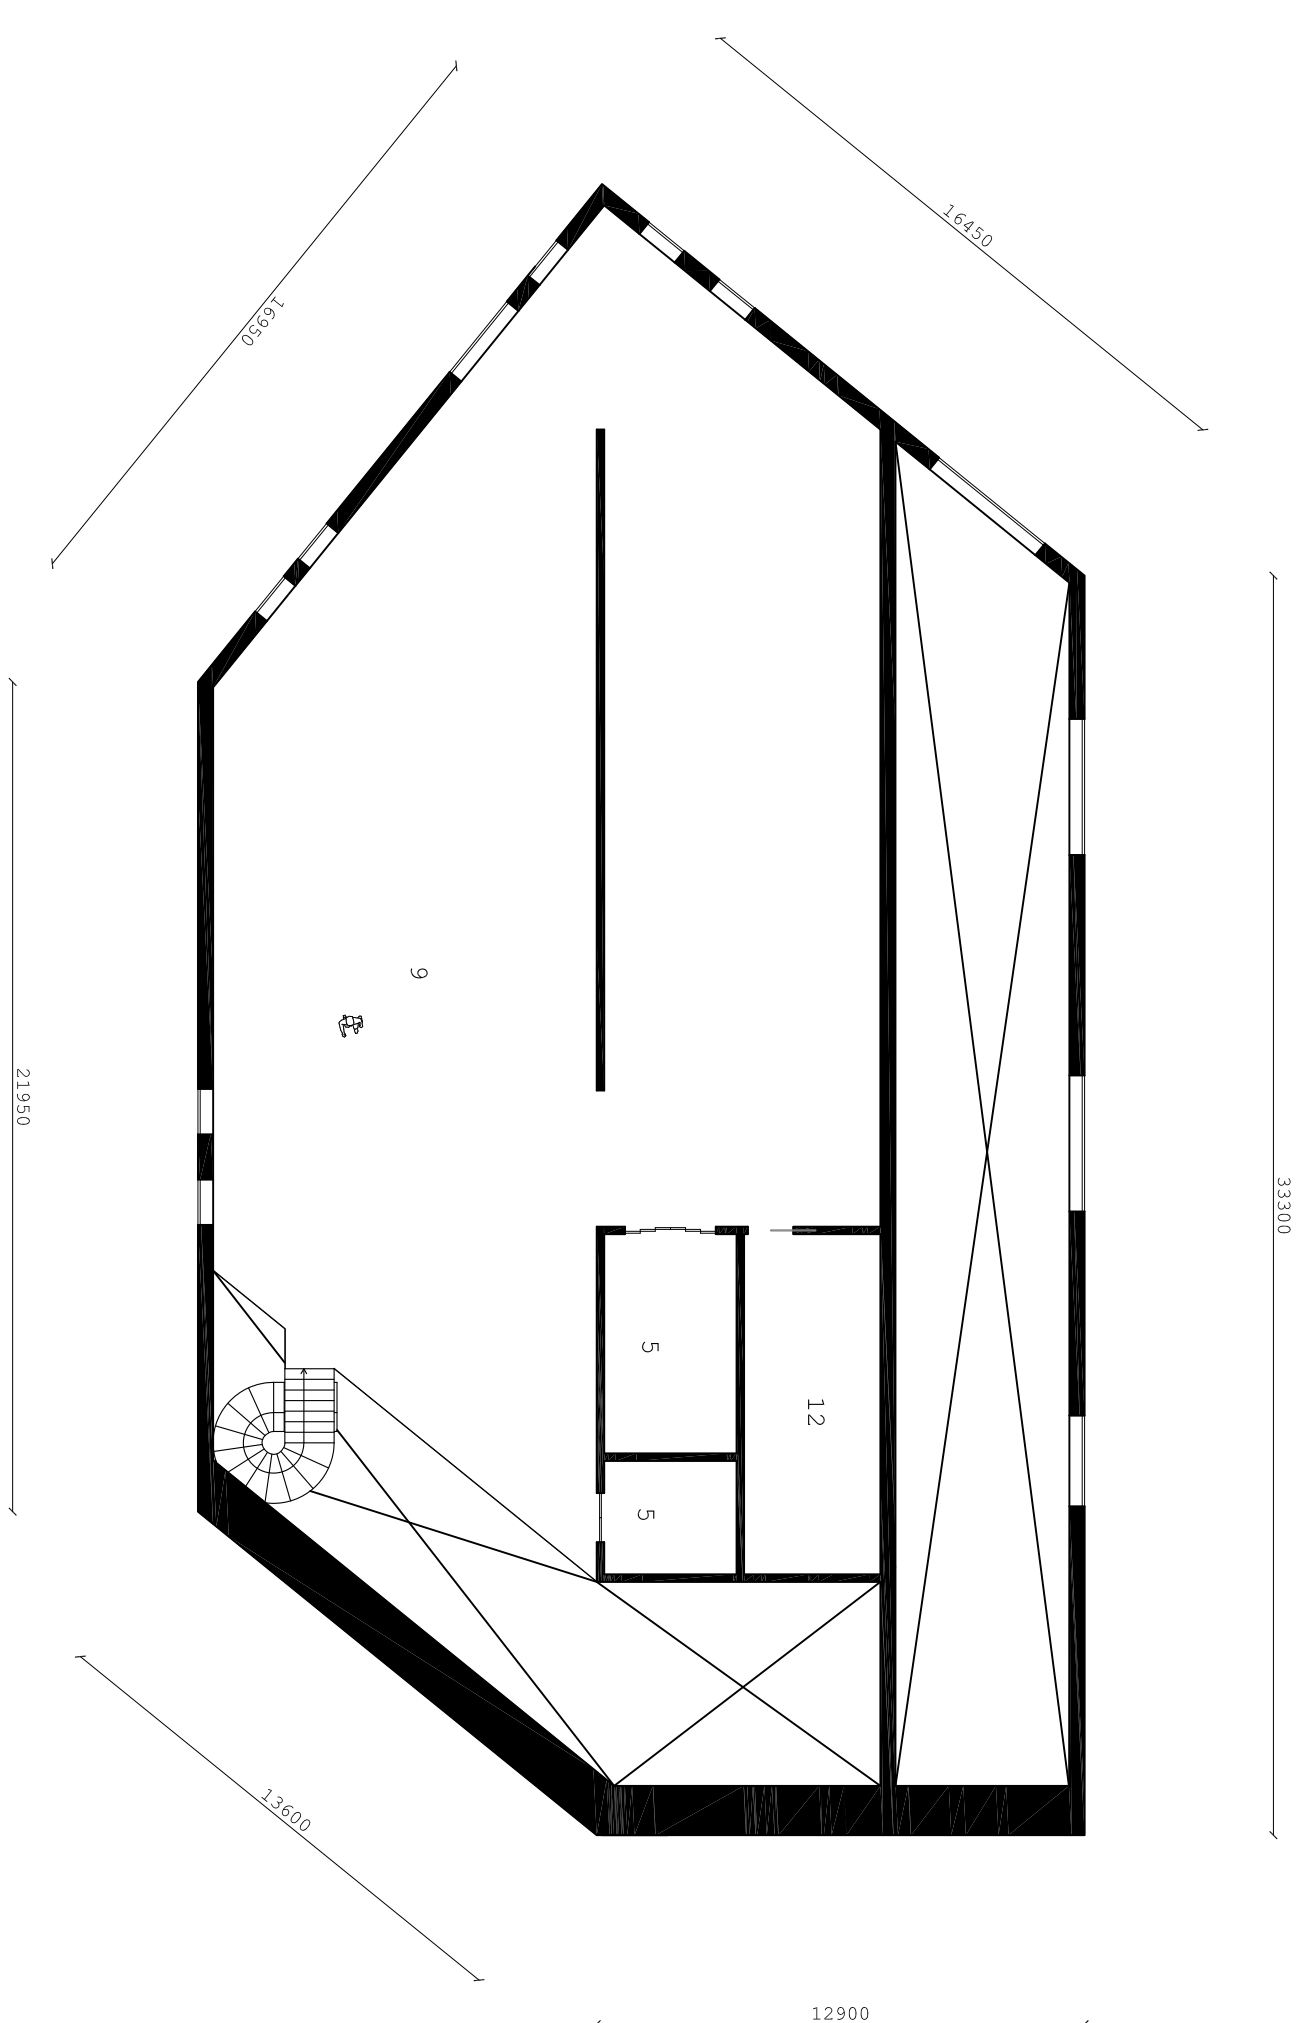

70050

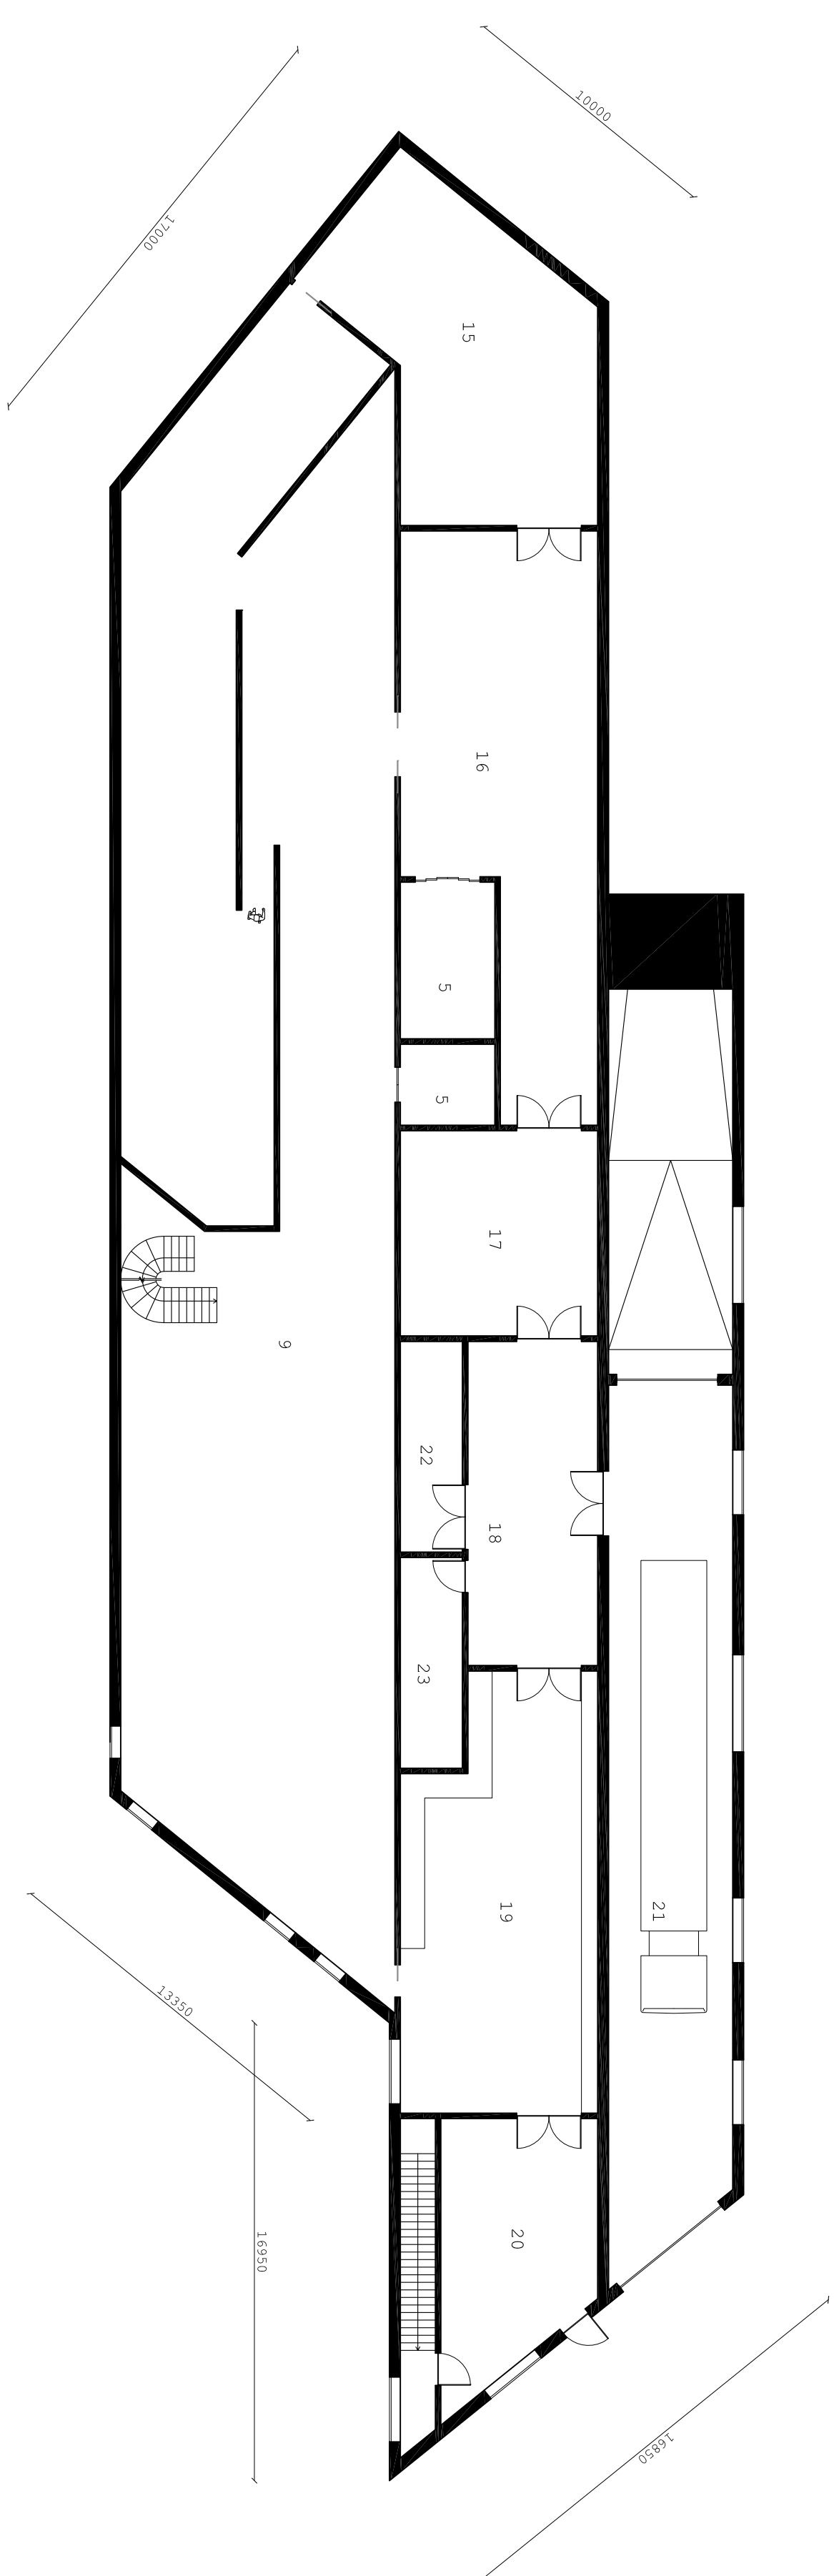

Level -1

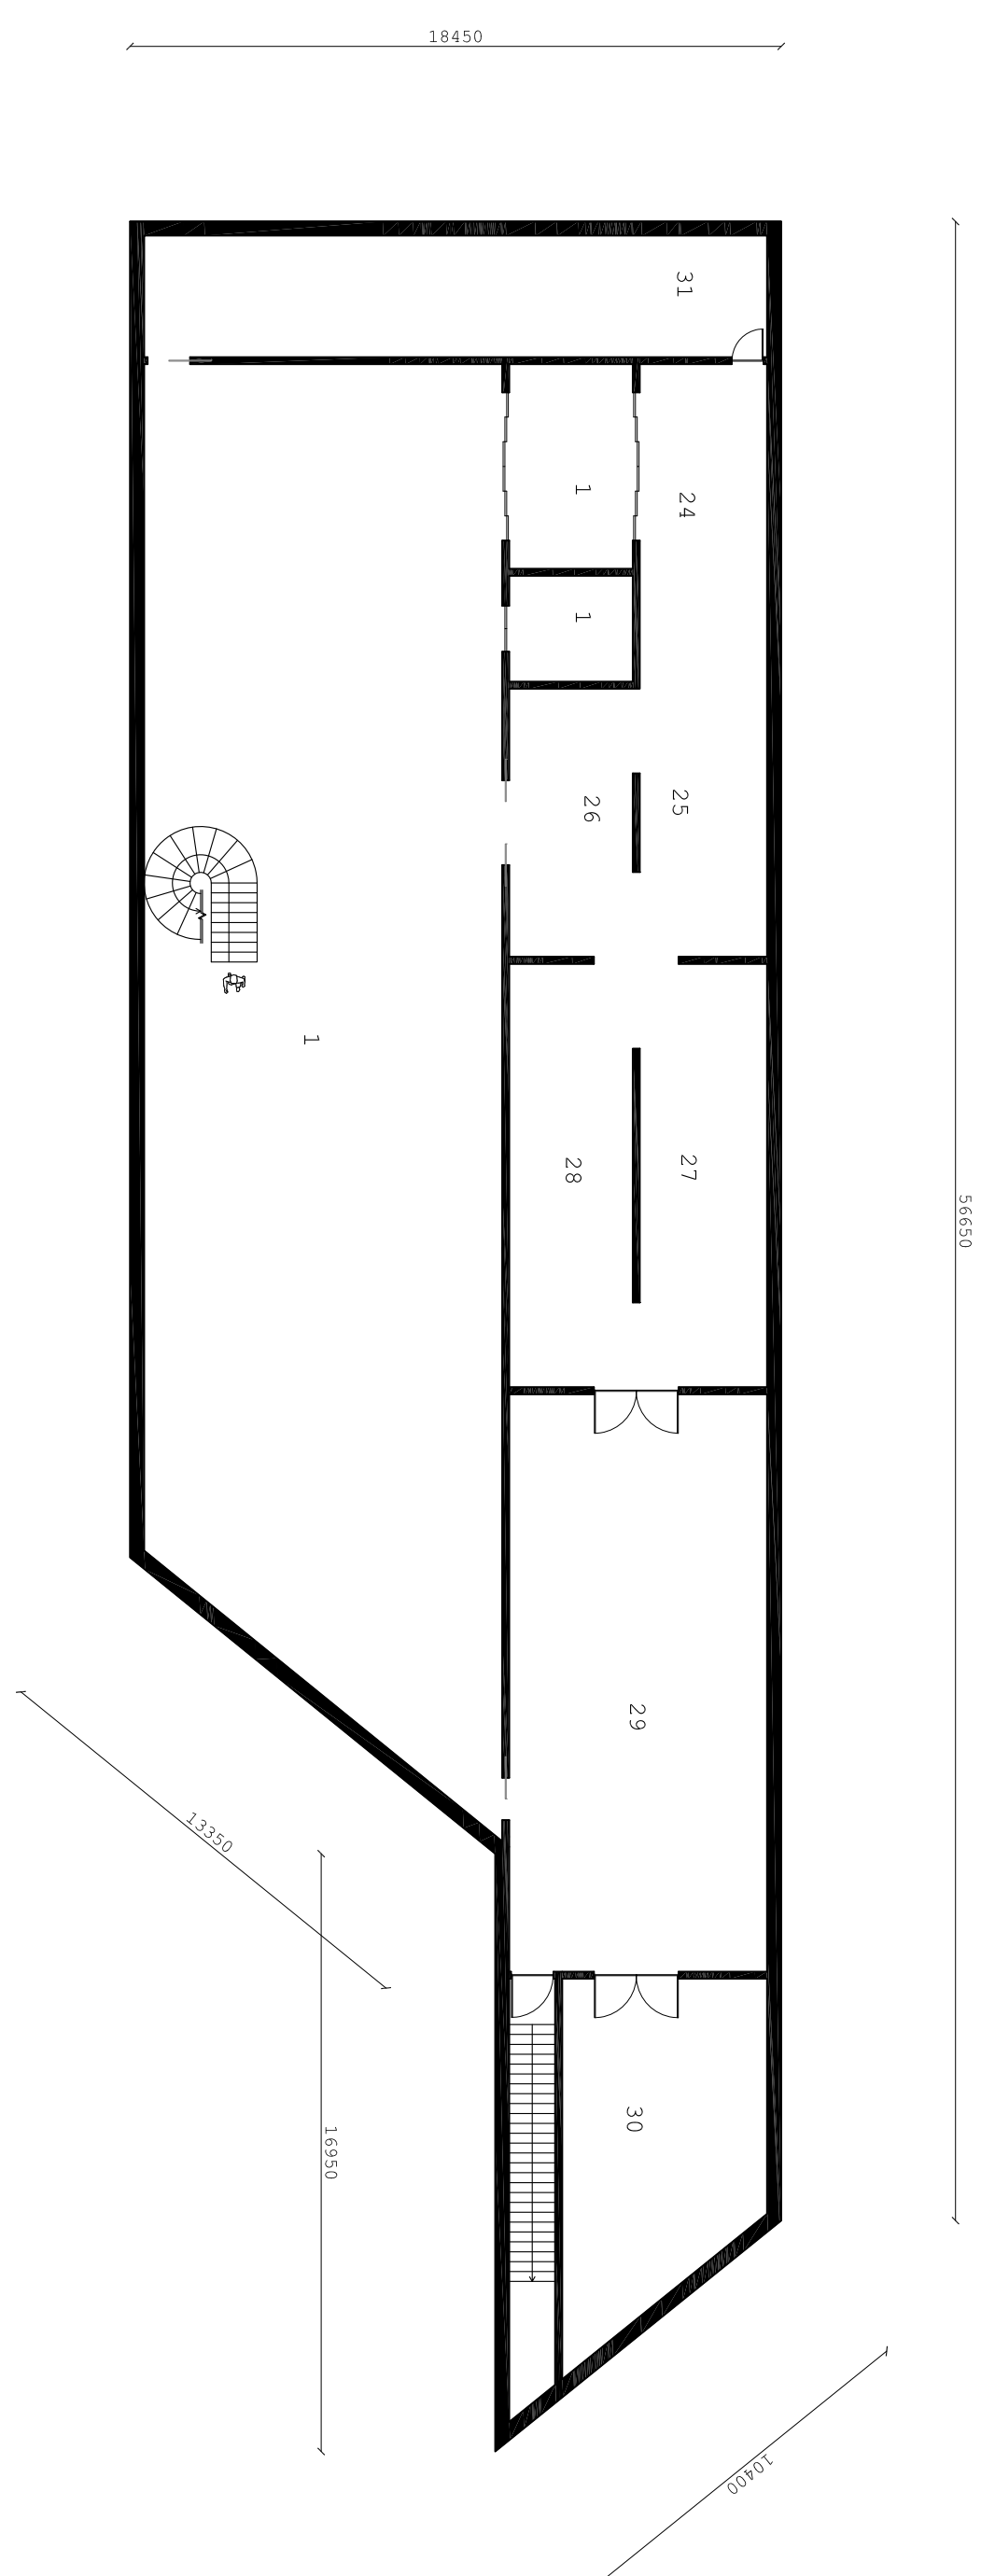

Level -2

01. Entrance/Expor
02. Gate
03. Entry
04. Storey
05. Attic
06. Attic
07. Toilet
08. Toilet
09. Kitchen
10. Dining
11. Conference/Teaching
12. Conference/Teaching
13. Exhibition supplies
14. Exhibition supplies
15. Permit storage
16. Permit storage
Architecture and sustainability
- Skive New Art Museum
Drawing 03






Scale 1:200

Plan level 1

Plan level -1

Plan level -2

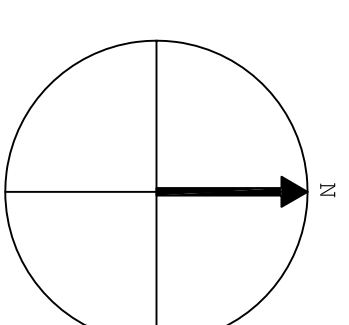

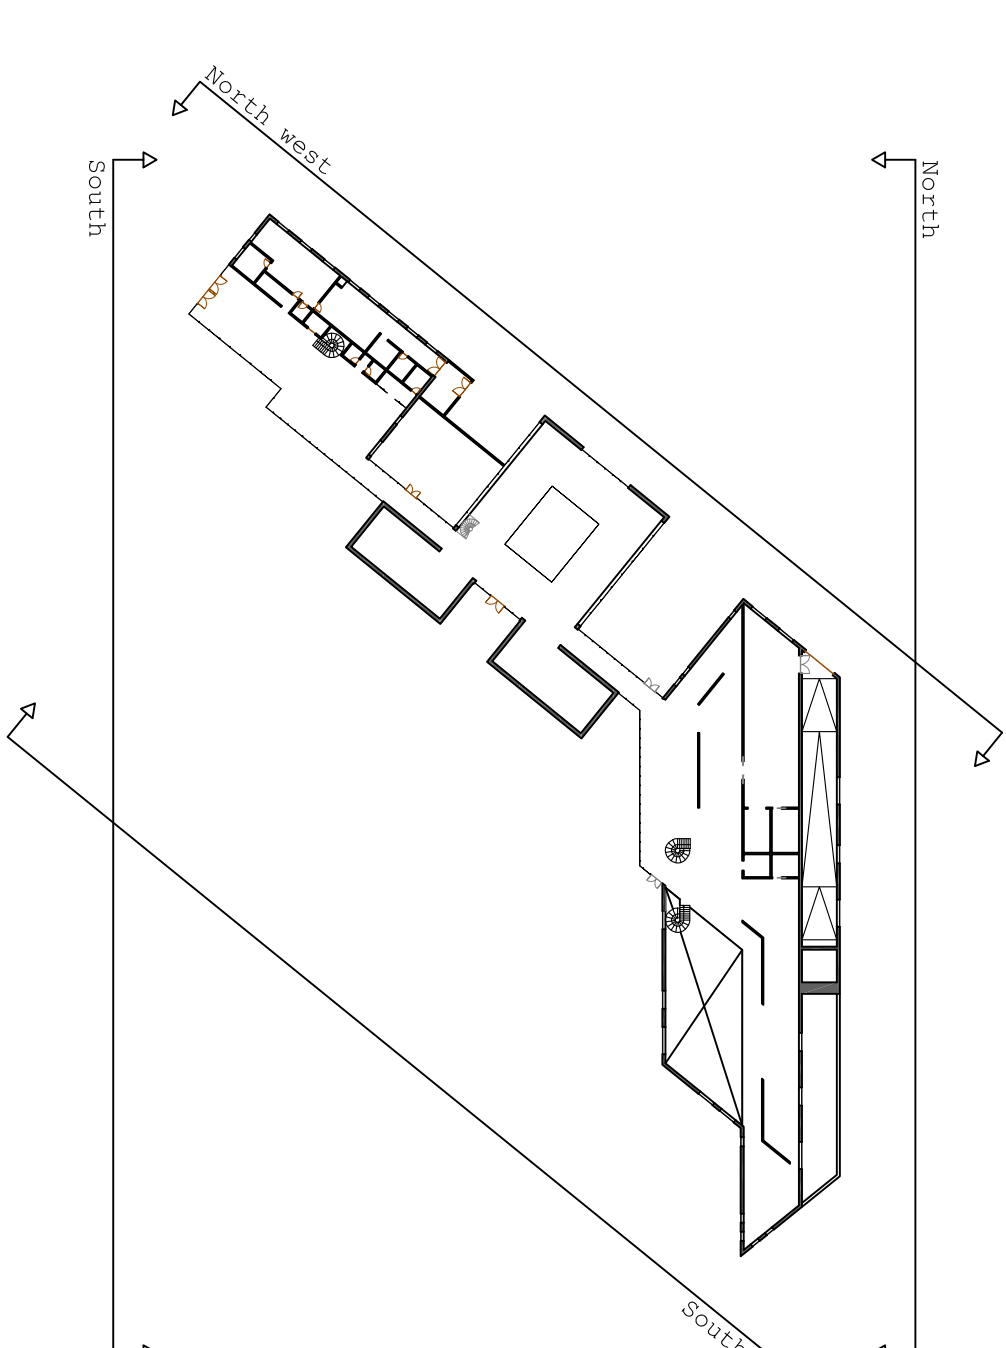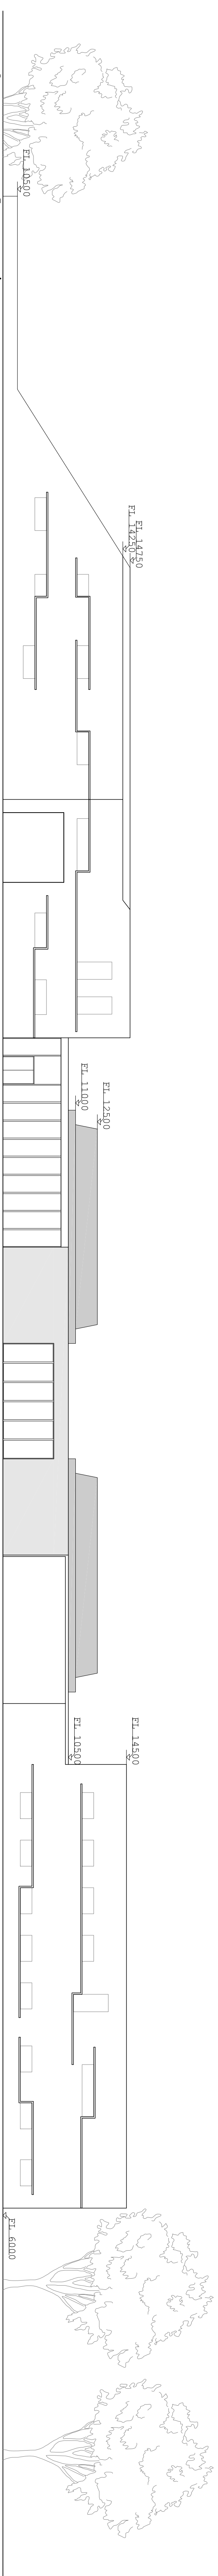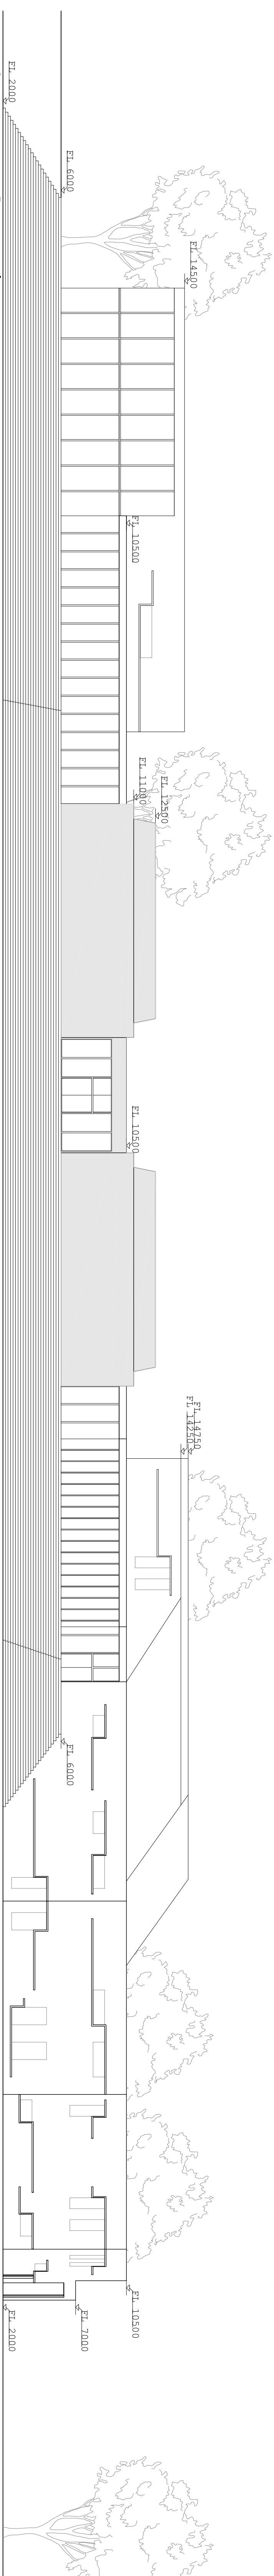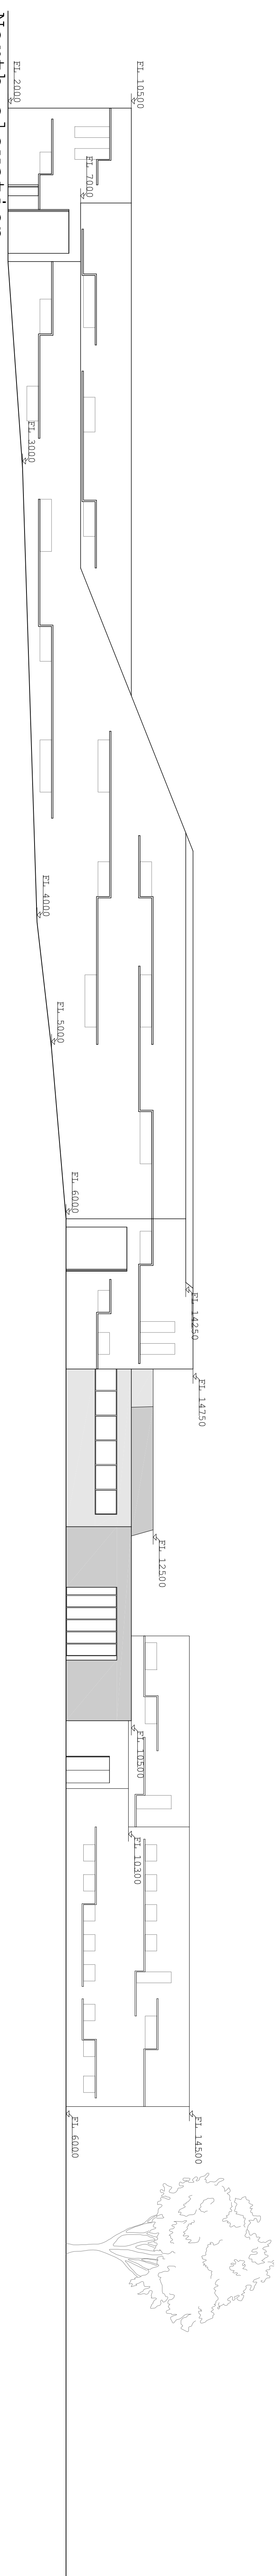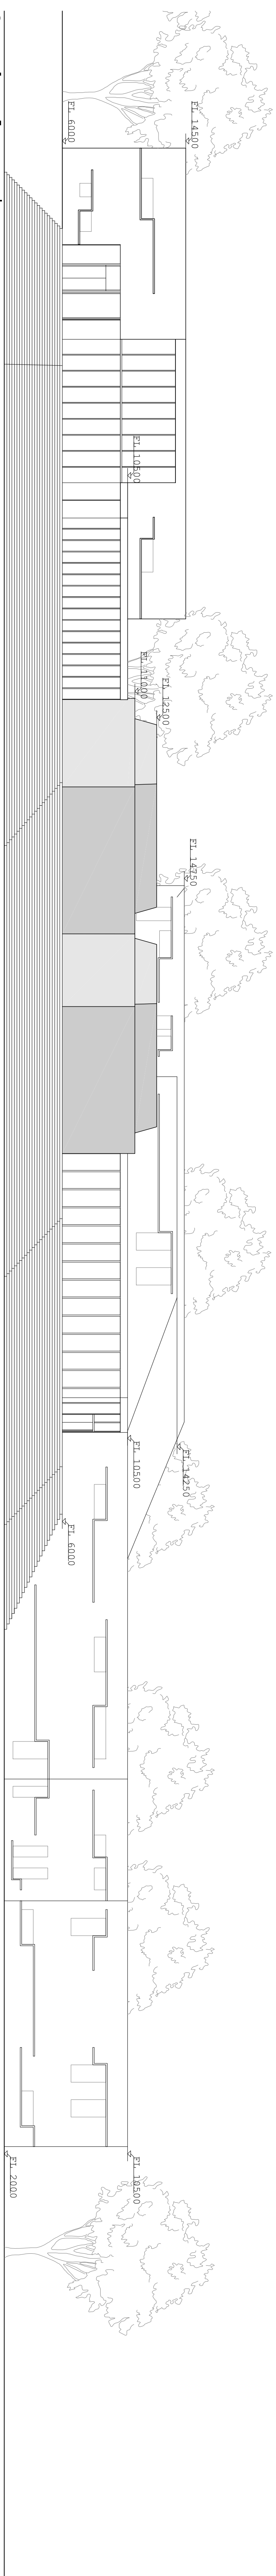

Architecture and sustainability
- Skive New Art Museum
Drawing 04

Drawing 02


Scale 1:20


Elevation north



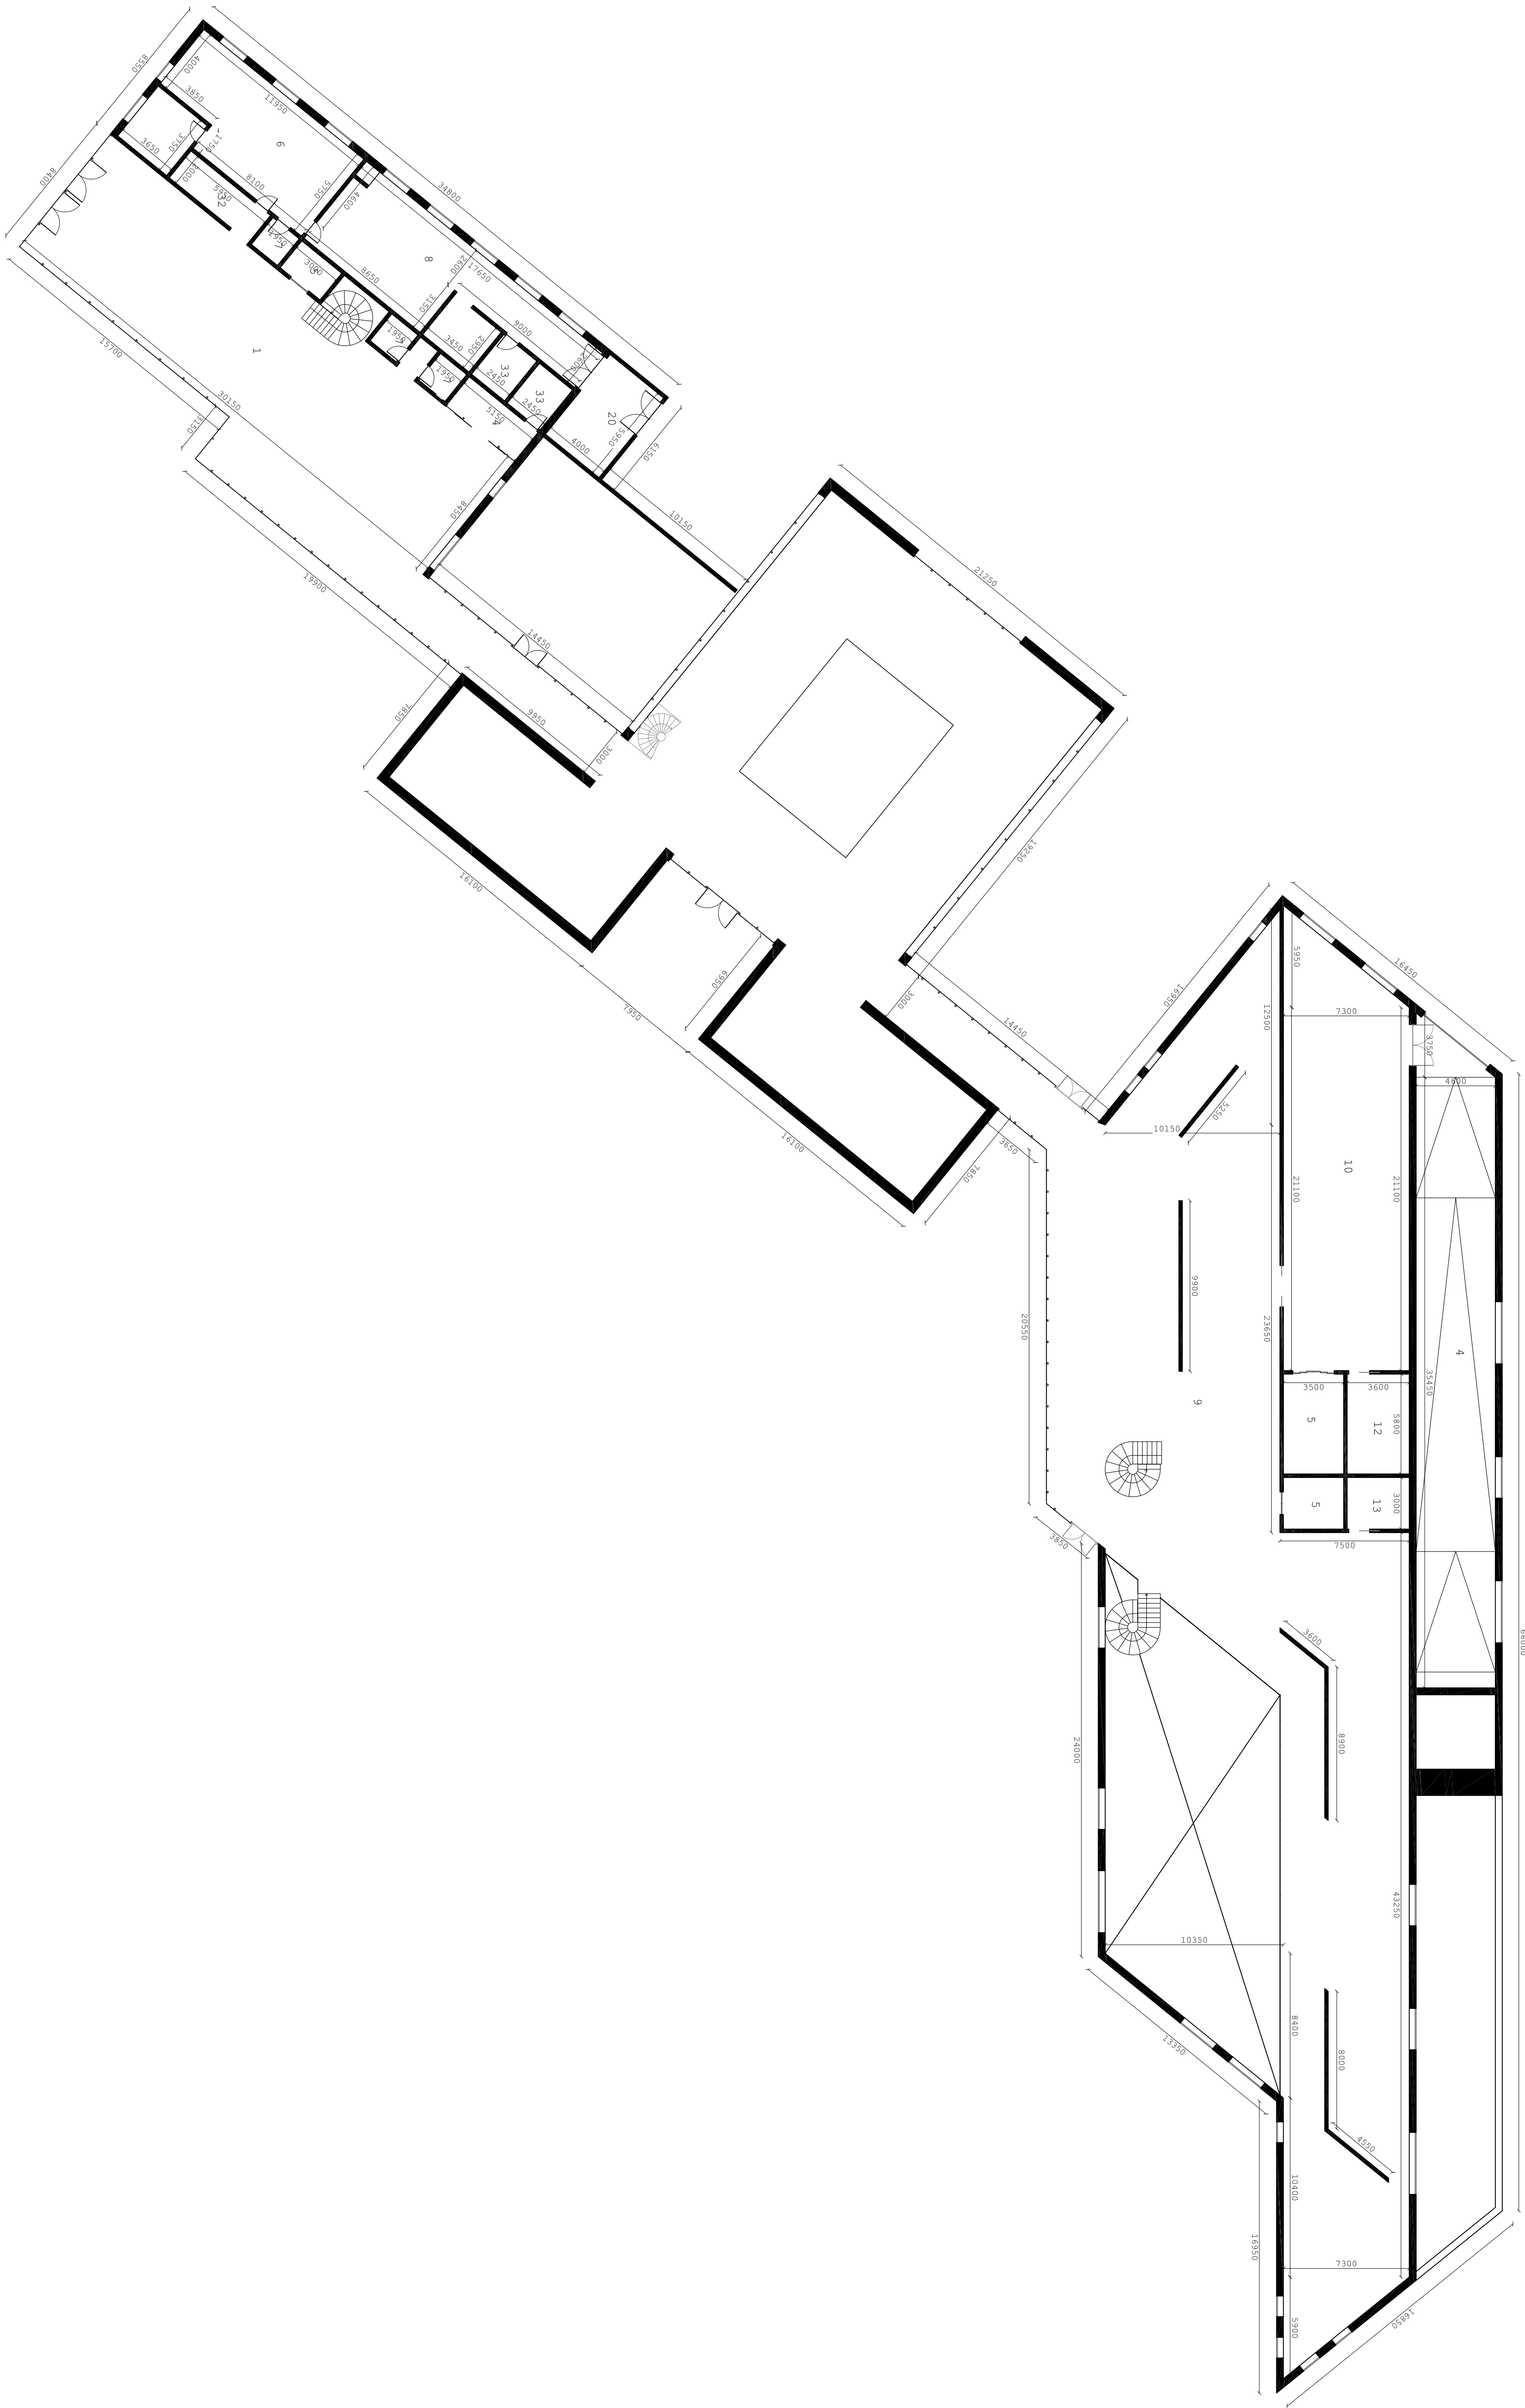




Ground level

- 01. Entrance/foyer
- 02. Cafe
- 03. Kitchen
- 04. Storage
- 05. Office
- 06. Office
- 07. Office
- 08. Office
- 09. Reception
- 10. Conference/seating
- 11. Conference/seating
- 12. Reception
- 13. Reception
Architecture and sustainability
- Skive New Art Museum
Drawing 05


Scale 1:200
Plan measures Ground level

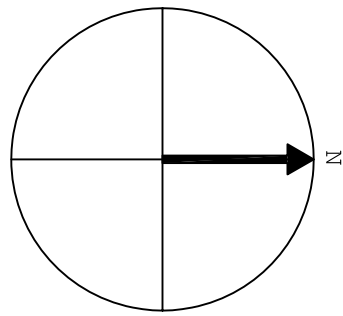

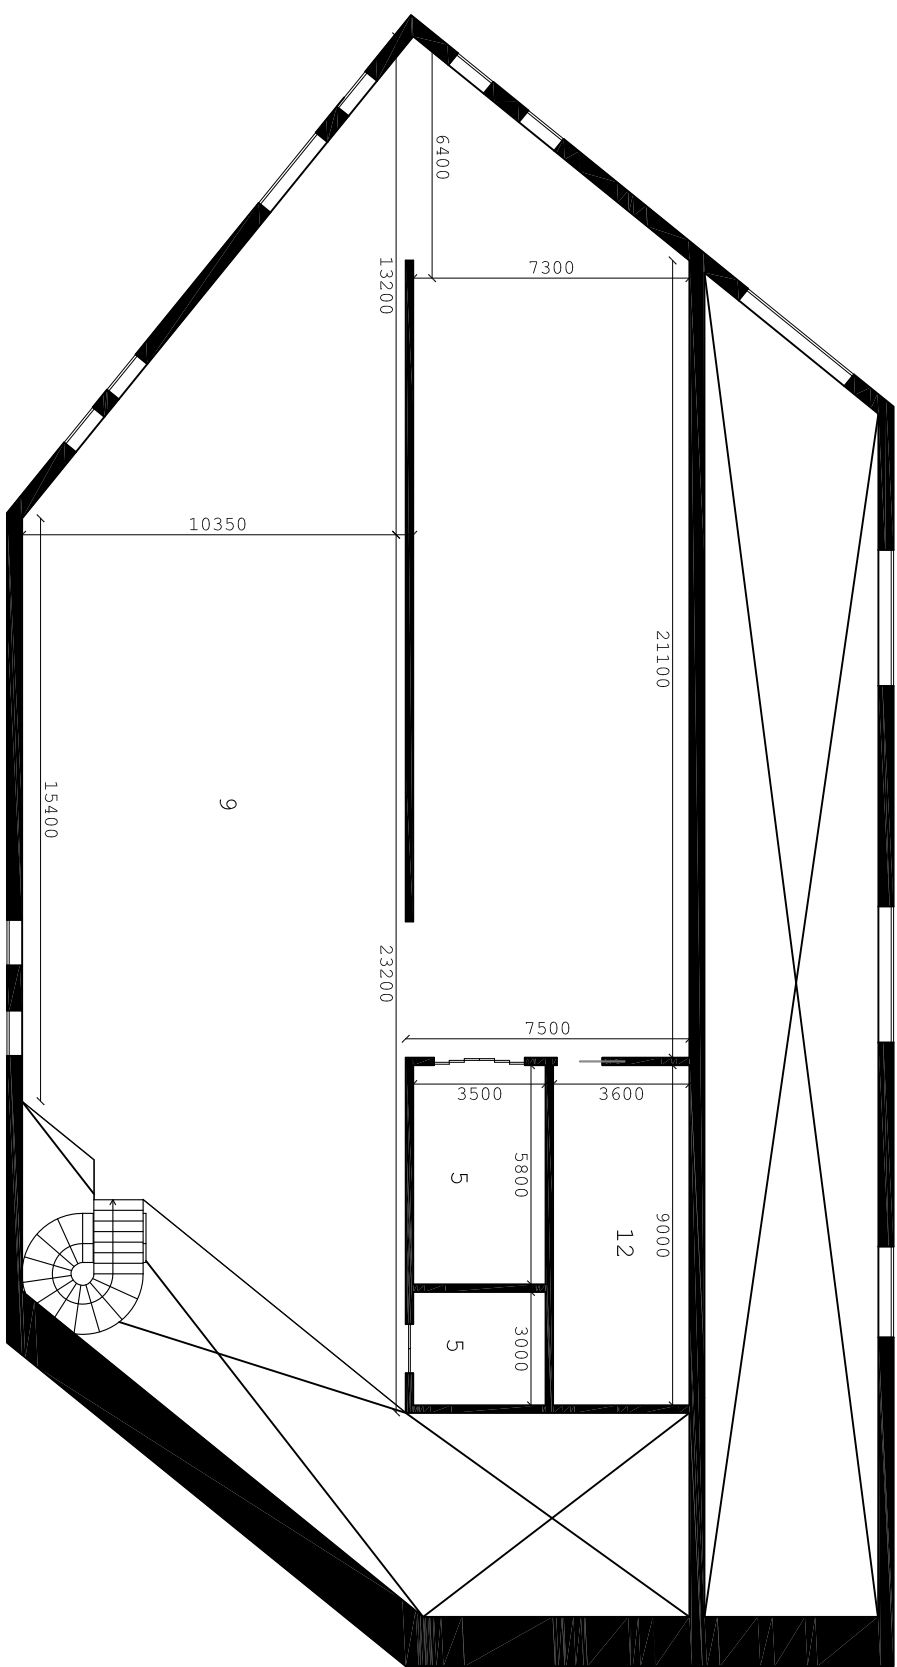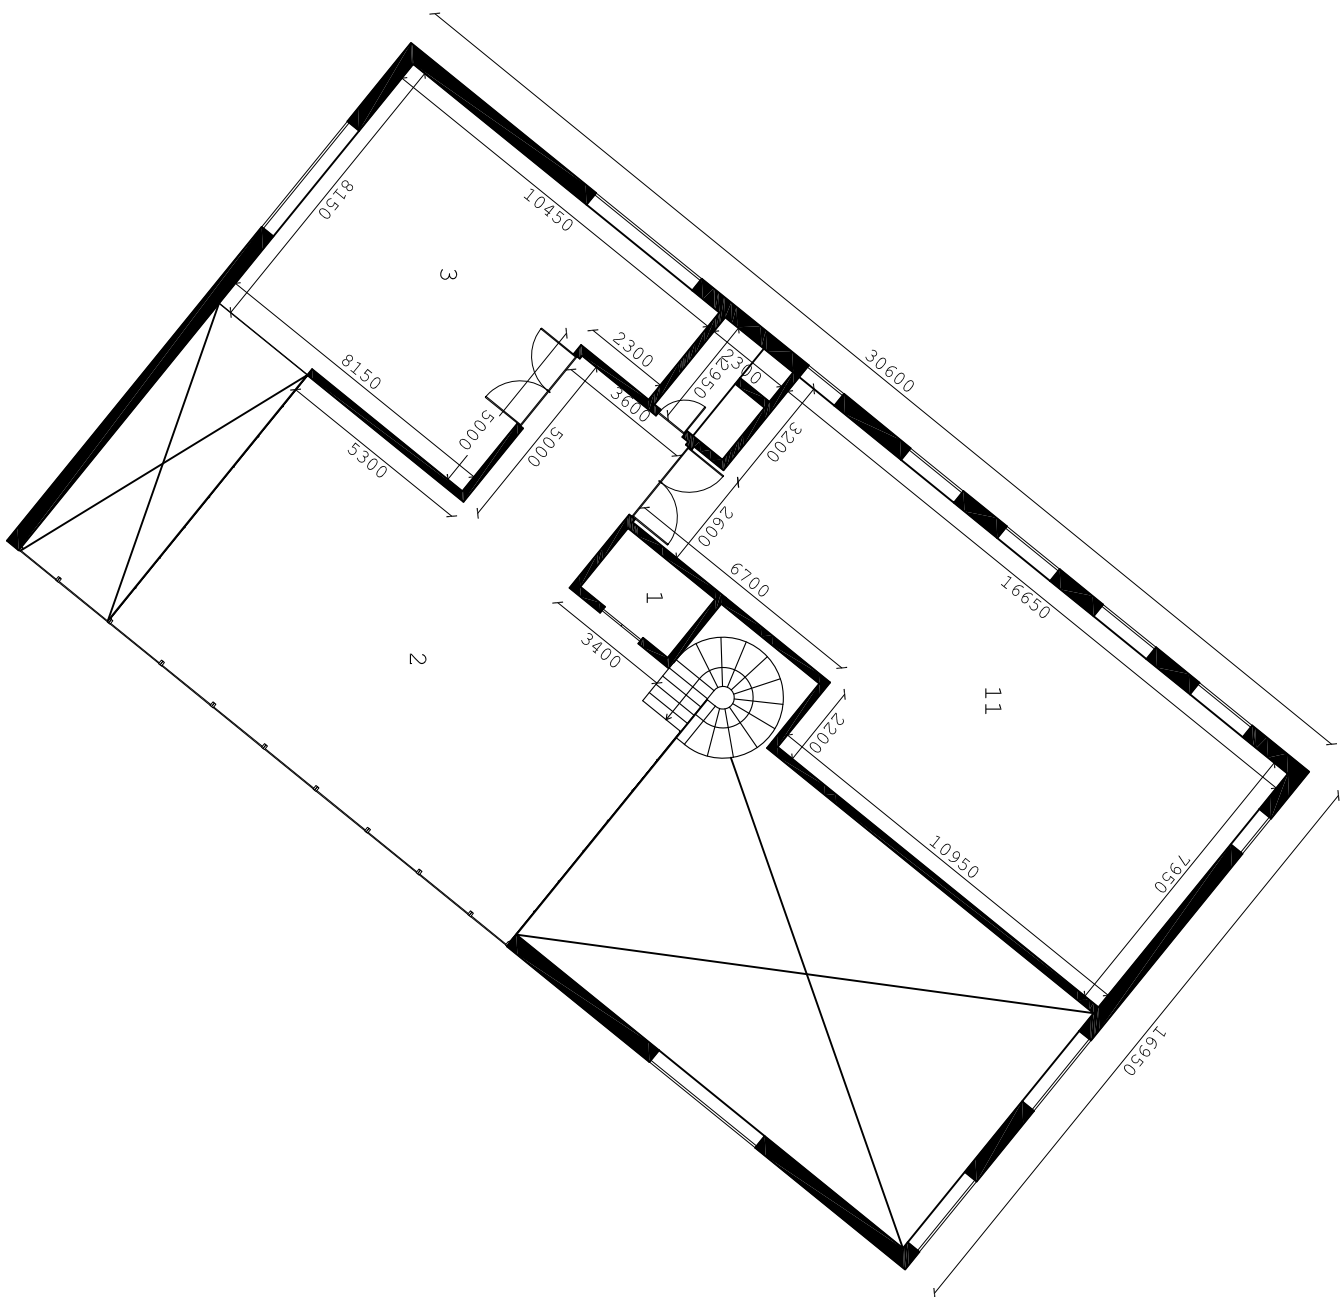


- 01. Entrance/foyer
- 02. Café
- 03. Kitchen
- 04. Storey
- 05. Office
- 06. Office
- 07. Kitchen
- 11. Conference/seminar
- 12. Exhibition
- 13. Exhibition
- 14. Exhibition
- 15. Transit storage
- 16. Exhibition storage
- 17. Exhibition storage
- 18. Exhibition storage
- 19. Exhibition storage
- 20. Delivery/storage bins
- 21. Loading equipment
- 31. Plant room
- 32. Plant room
- 33. Plant room

Level 1

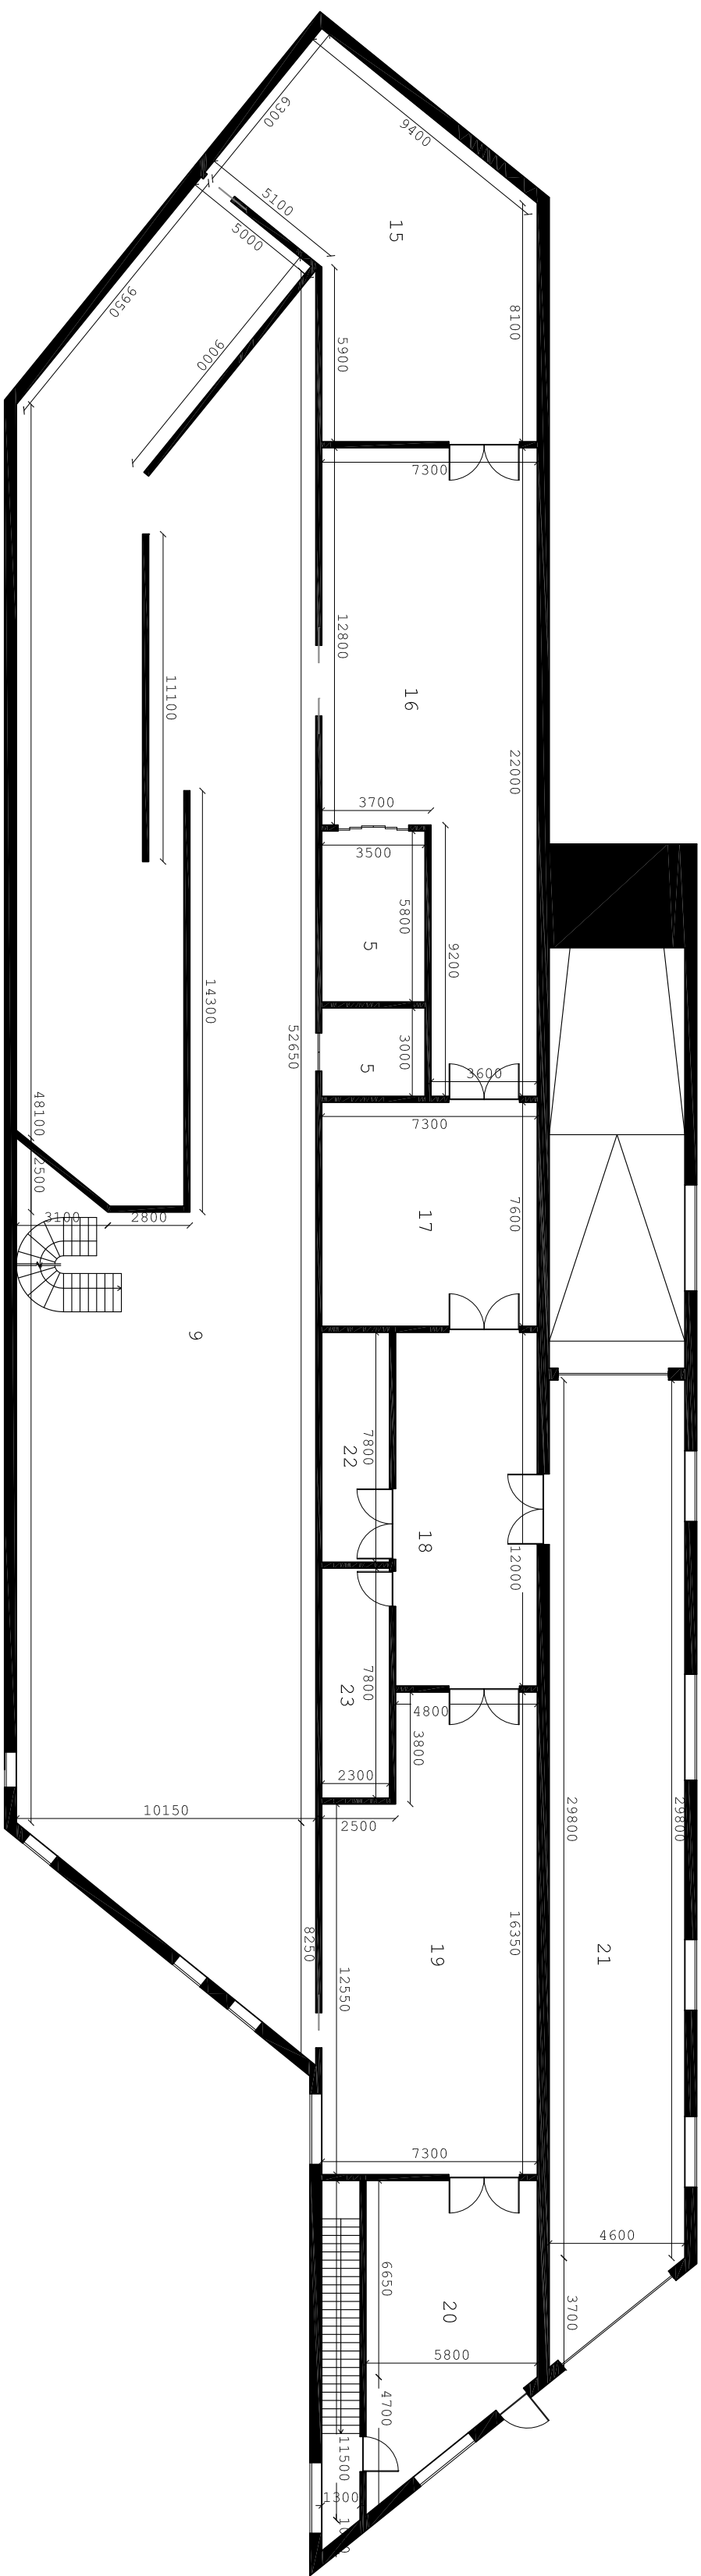


Level -1





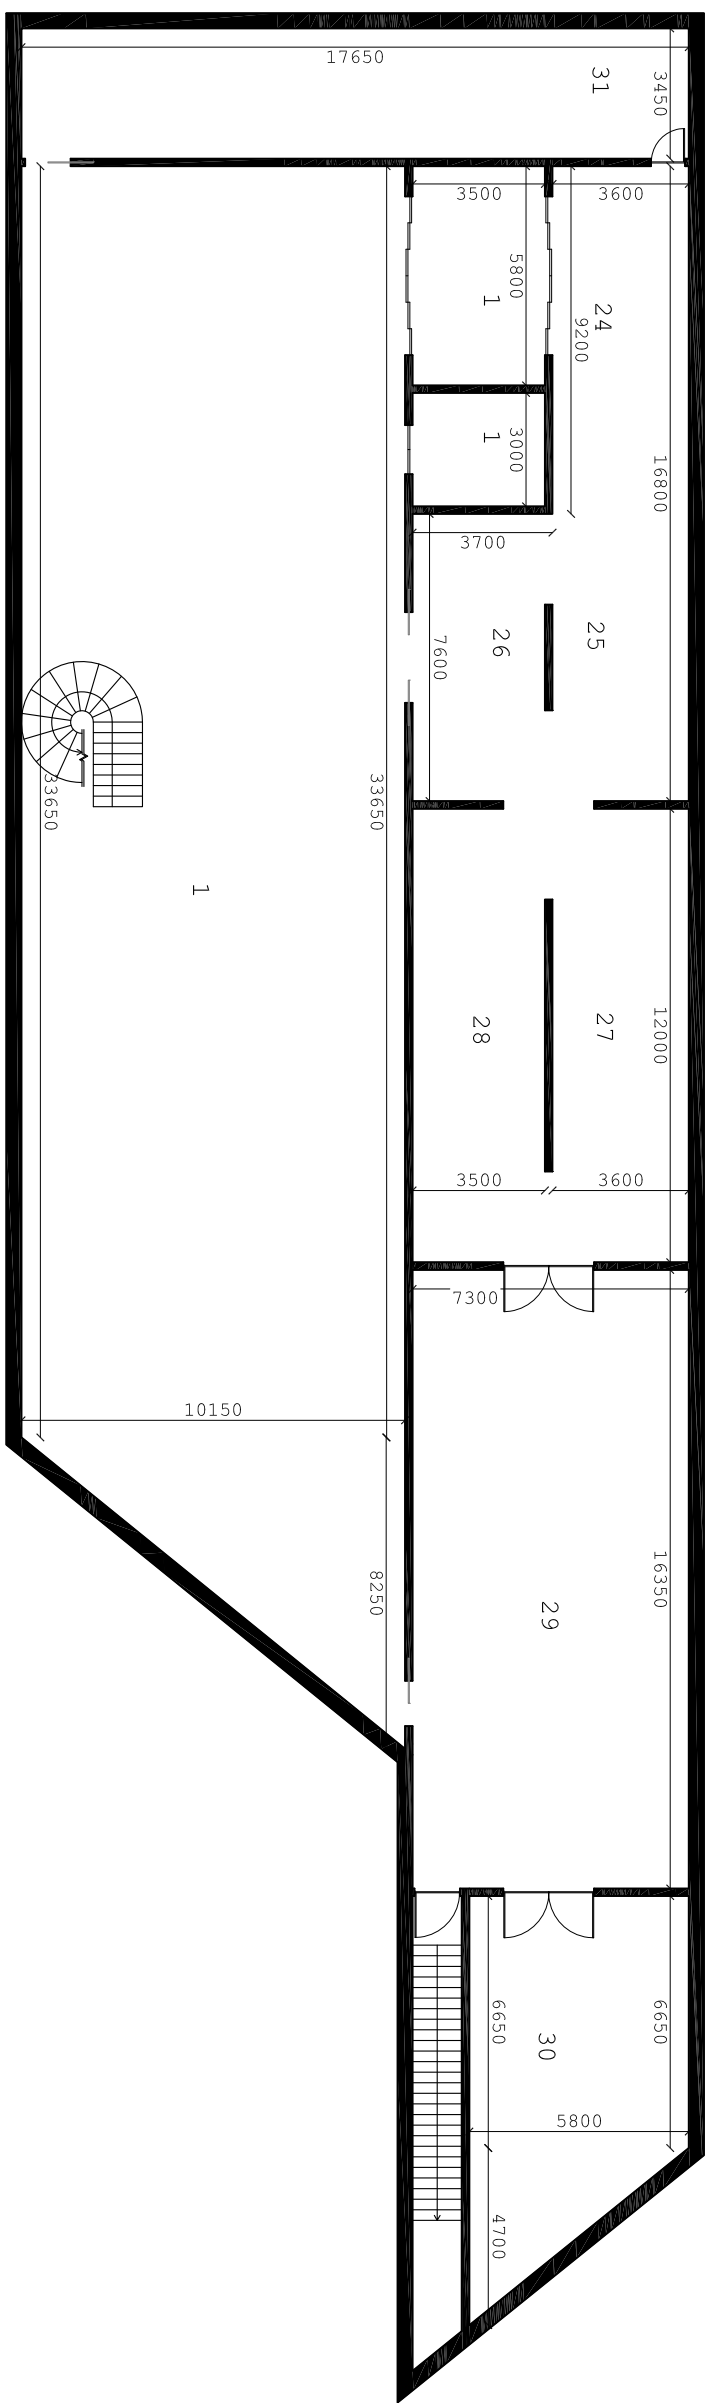


Level -2

Architecture and sustainability
- Skive New Art Museum
Drawing 06


Scale 1:200
Plan measured level 1
Plan measured level -1
Plan measured level -2

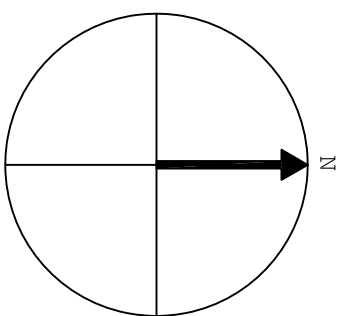

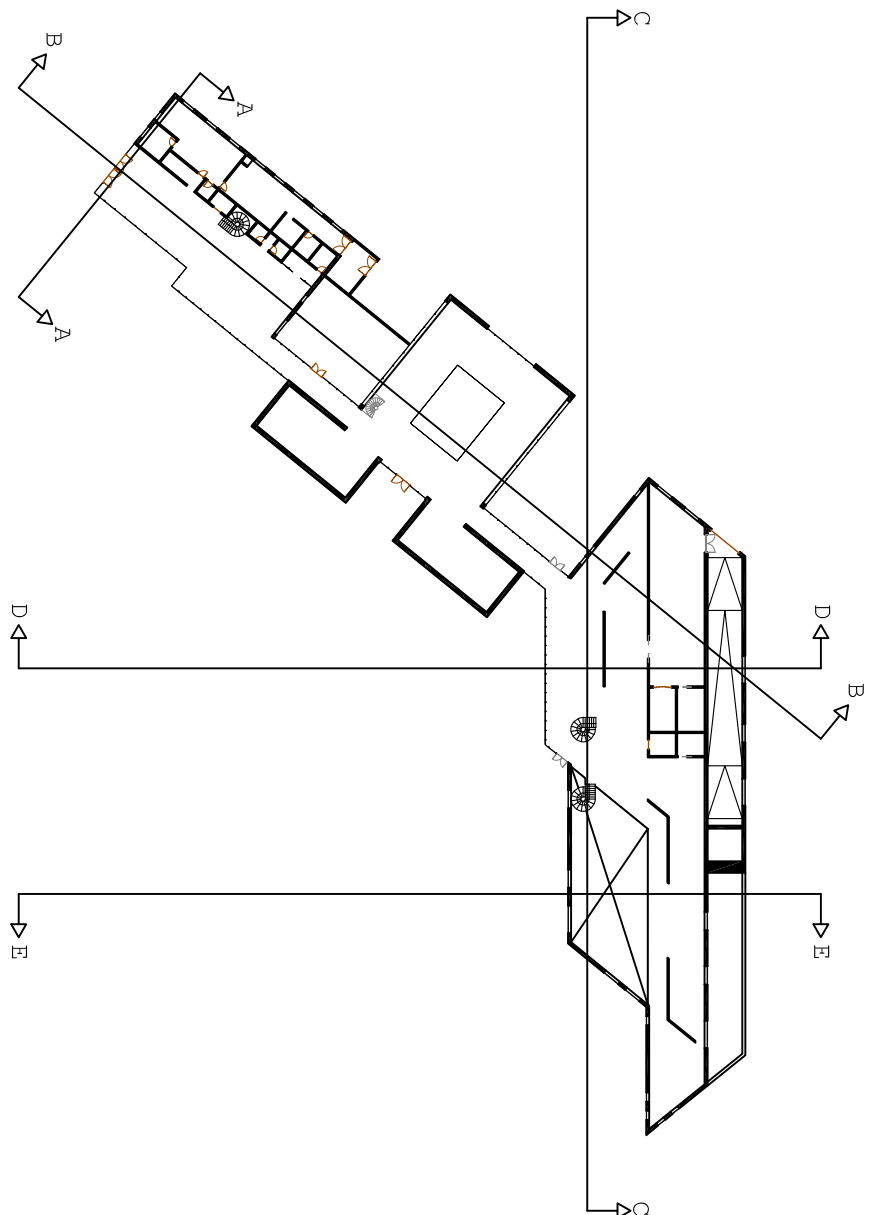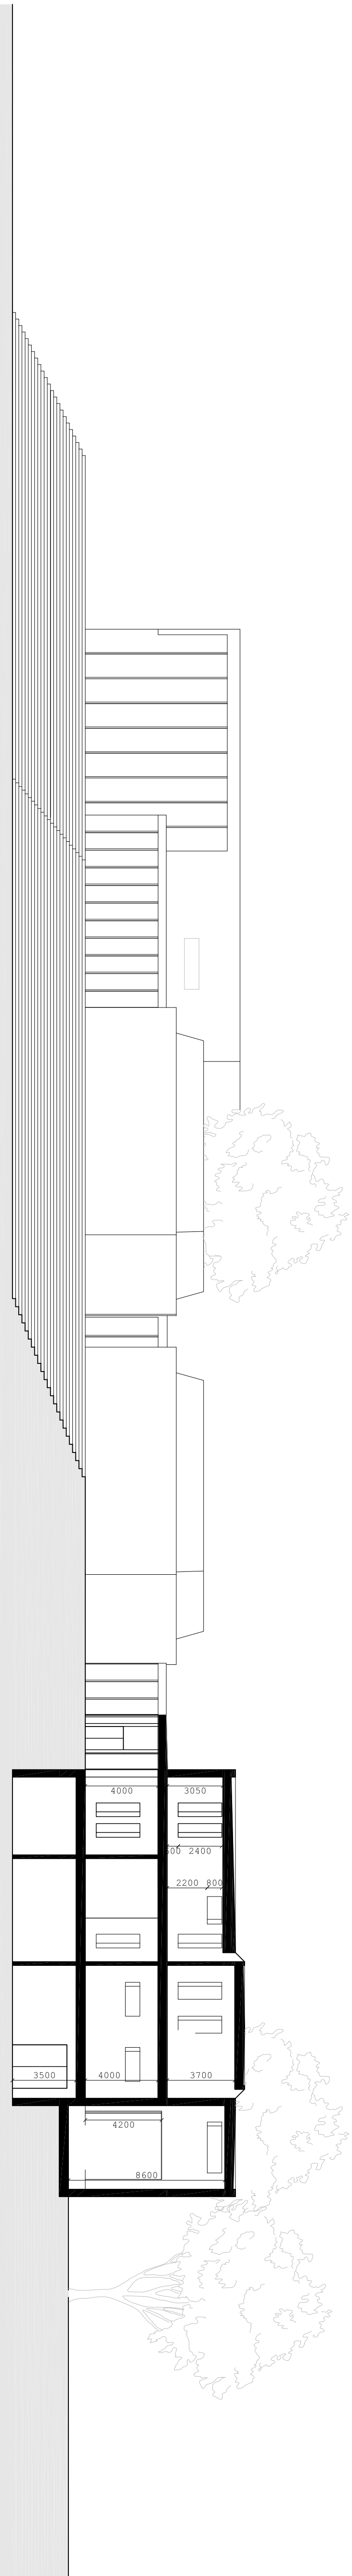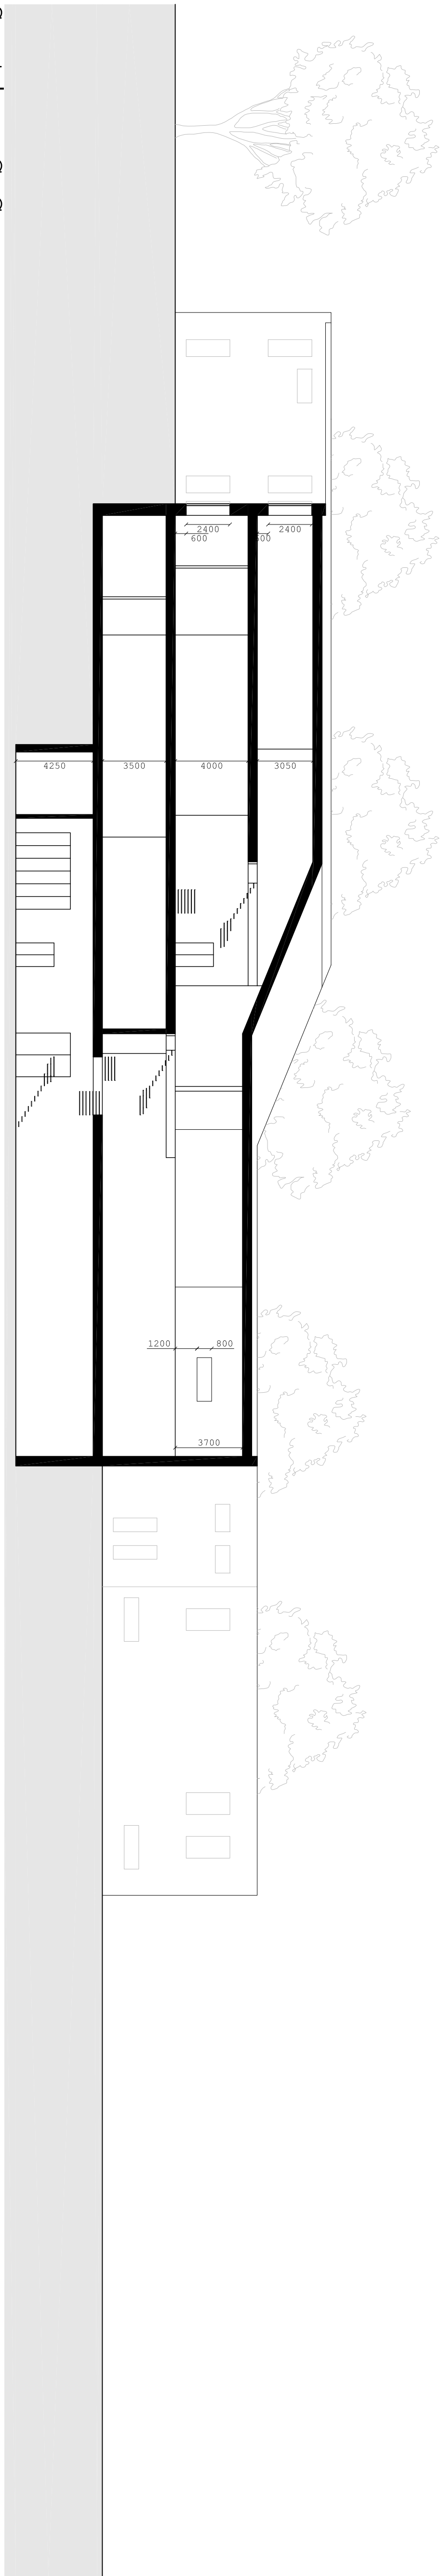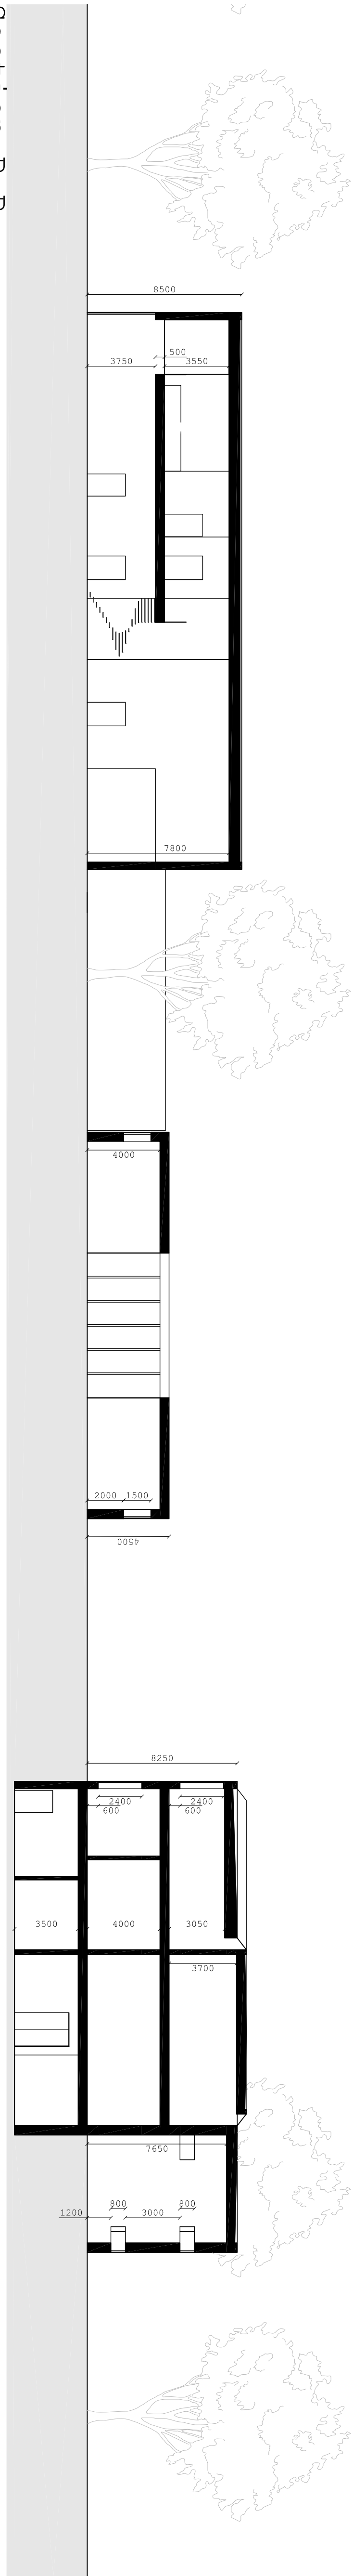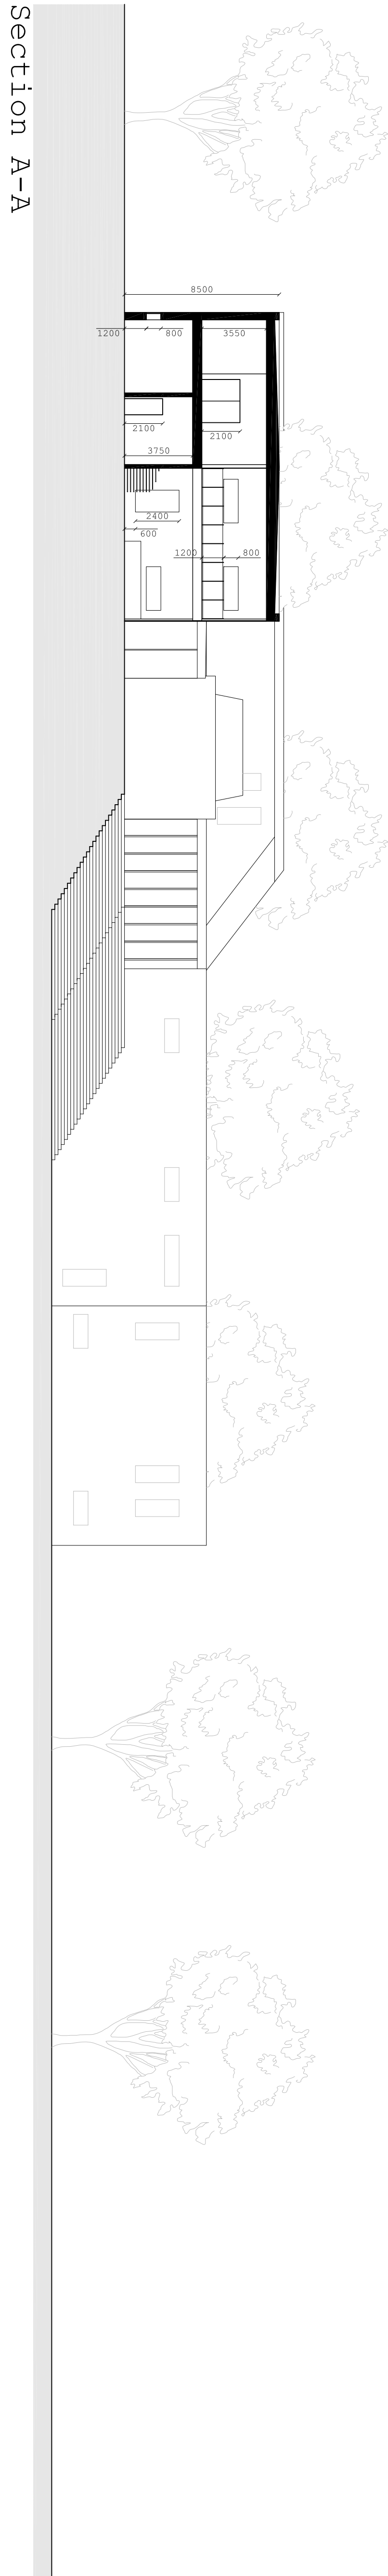


Architecture and sustainability
- Skive New Art Museum
Drawing 07

Scale 1:200
Section A-A
Section B-B
Section C-C
Section D-D
Section E-E

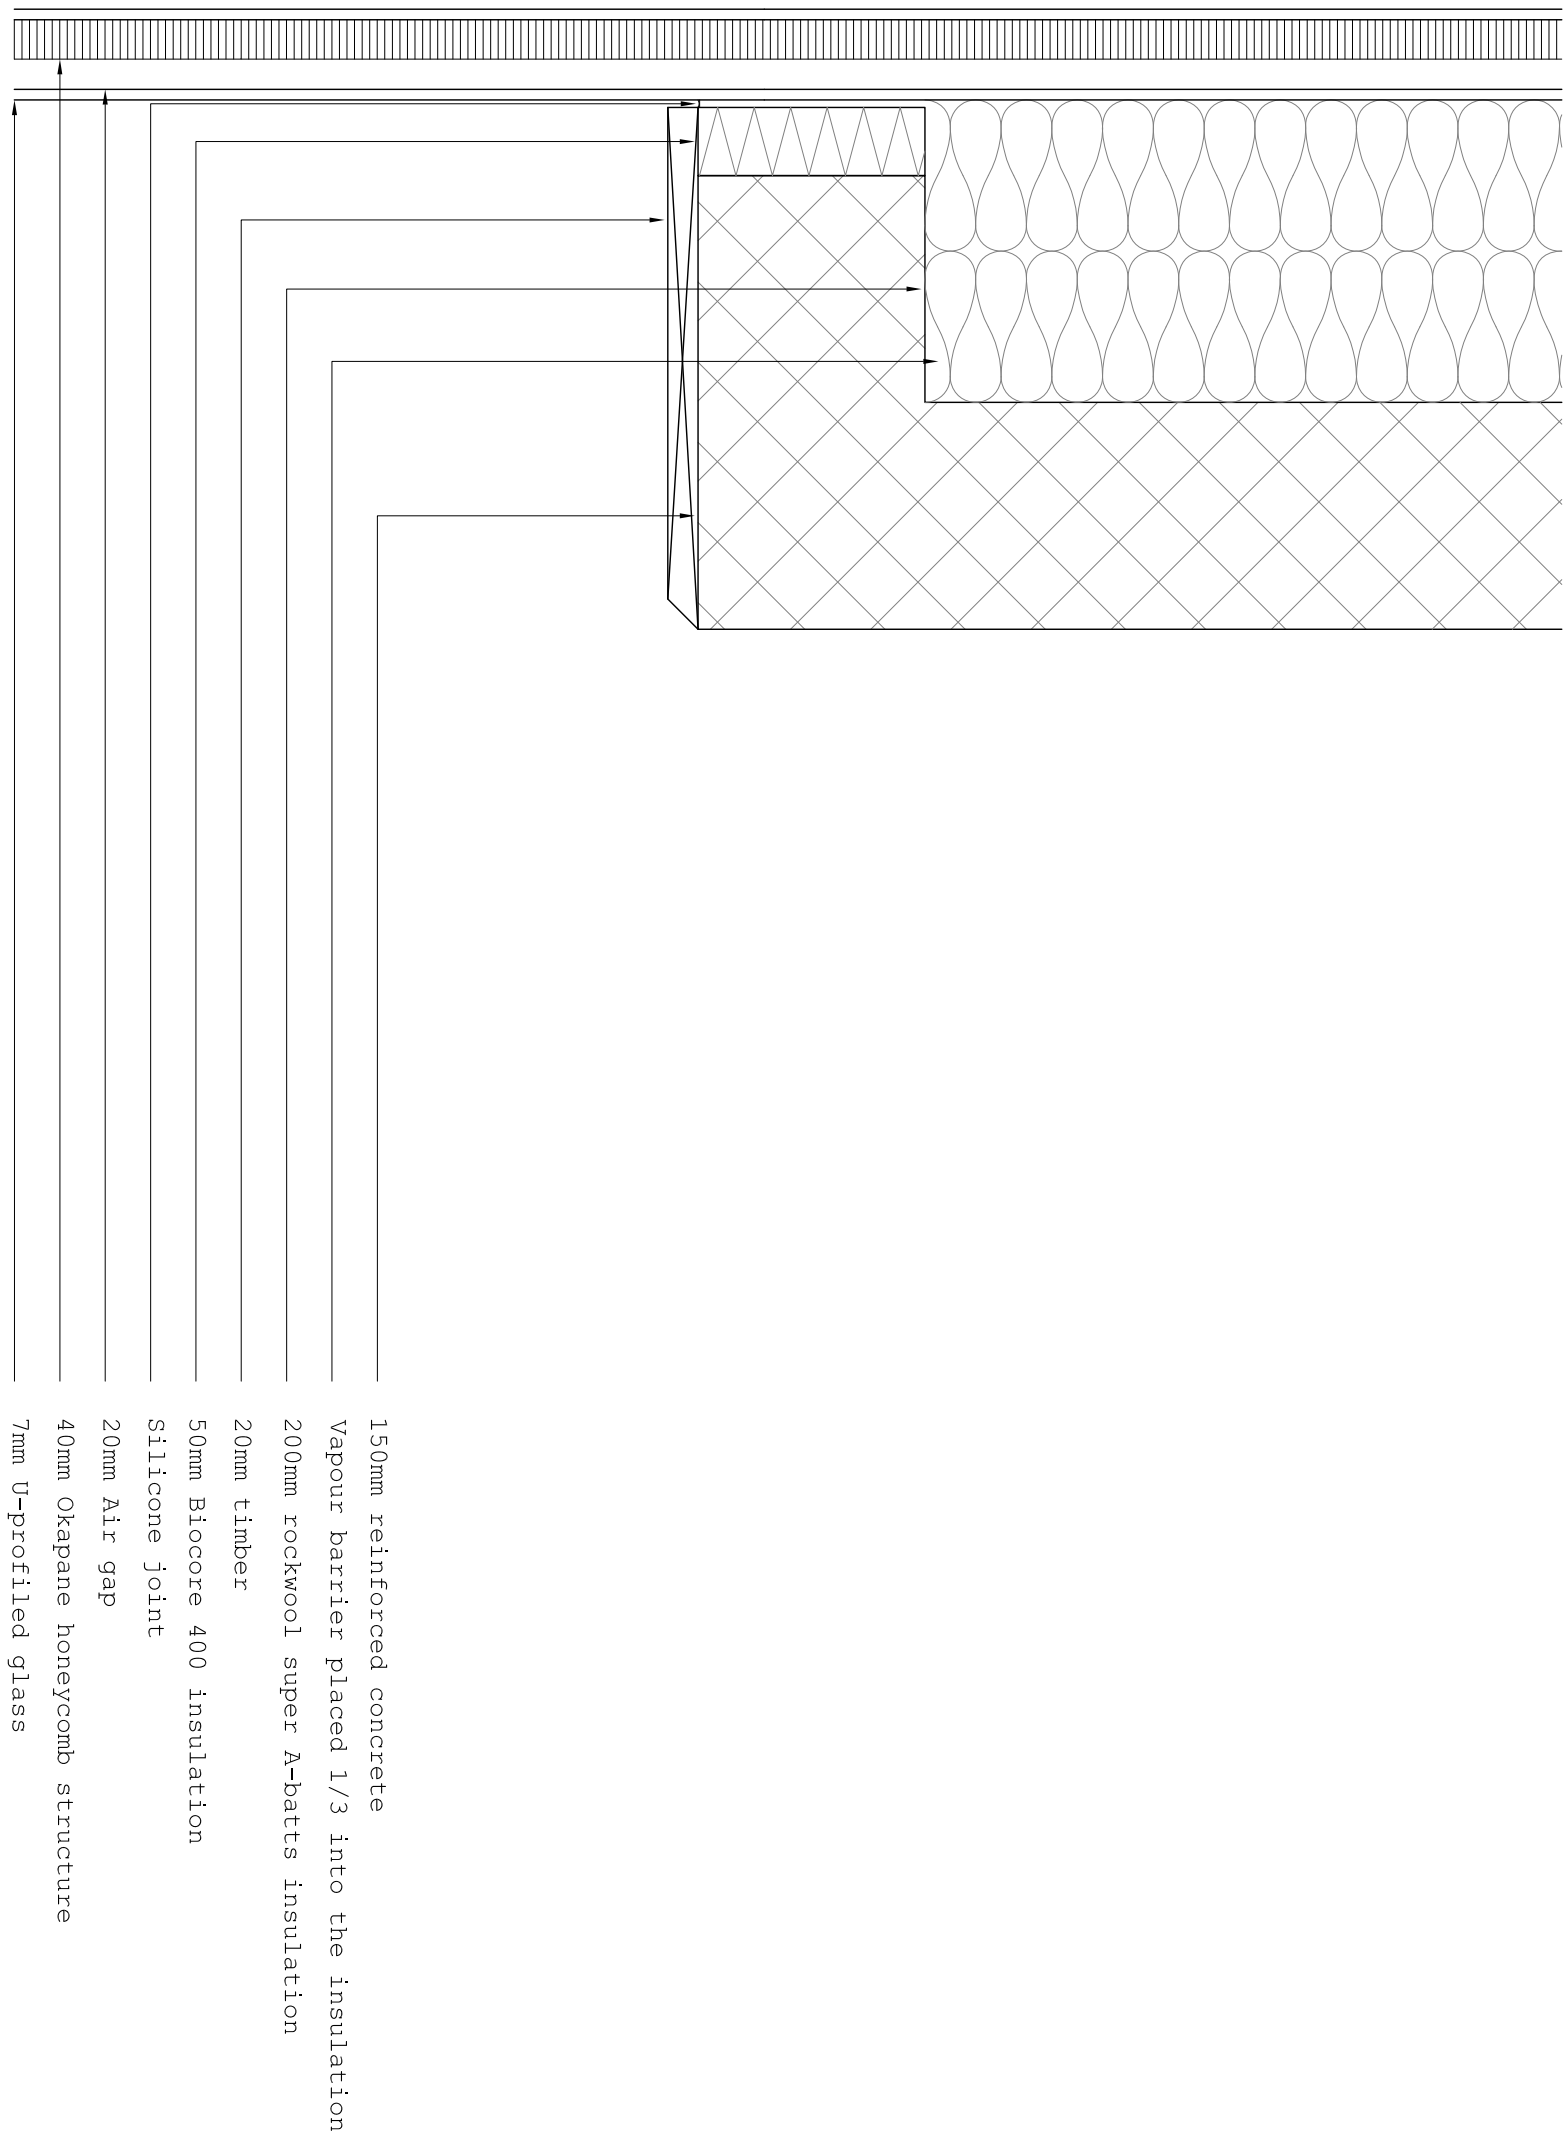

Detail window without joint

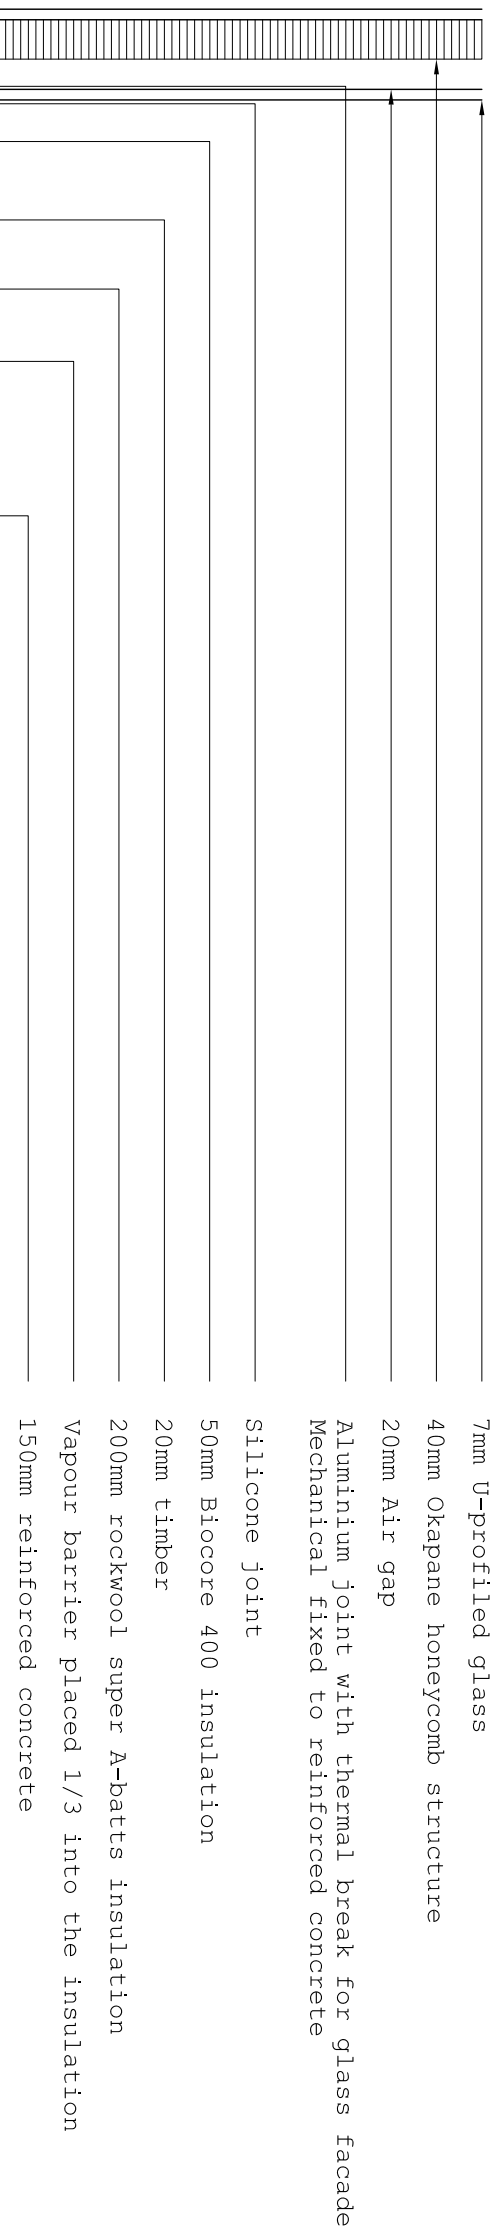

Detail window with joint

Architecture and sustainability
- Skive New Art Museum
Drawing 08

Scale 1:5

Detail window without joint

Detail window with joint